FHWA REGION NO.	STATE	PROJECT NO.	FISCAL YEAR	SHEET NO.	TOTAL SHEETS
7	KANSAS	87 N-0347-01	2007	26	123

BENCHMARK:
BM #1 – City of Wichita Disc Located in the Northeast Corner of the Intersection of Meridian and MacArthur
Sta. 10+51, 54' Lt.
Elev. = 97.46 City Datum

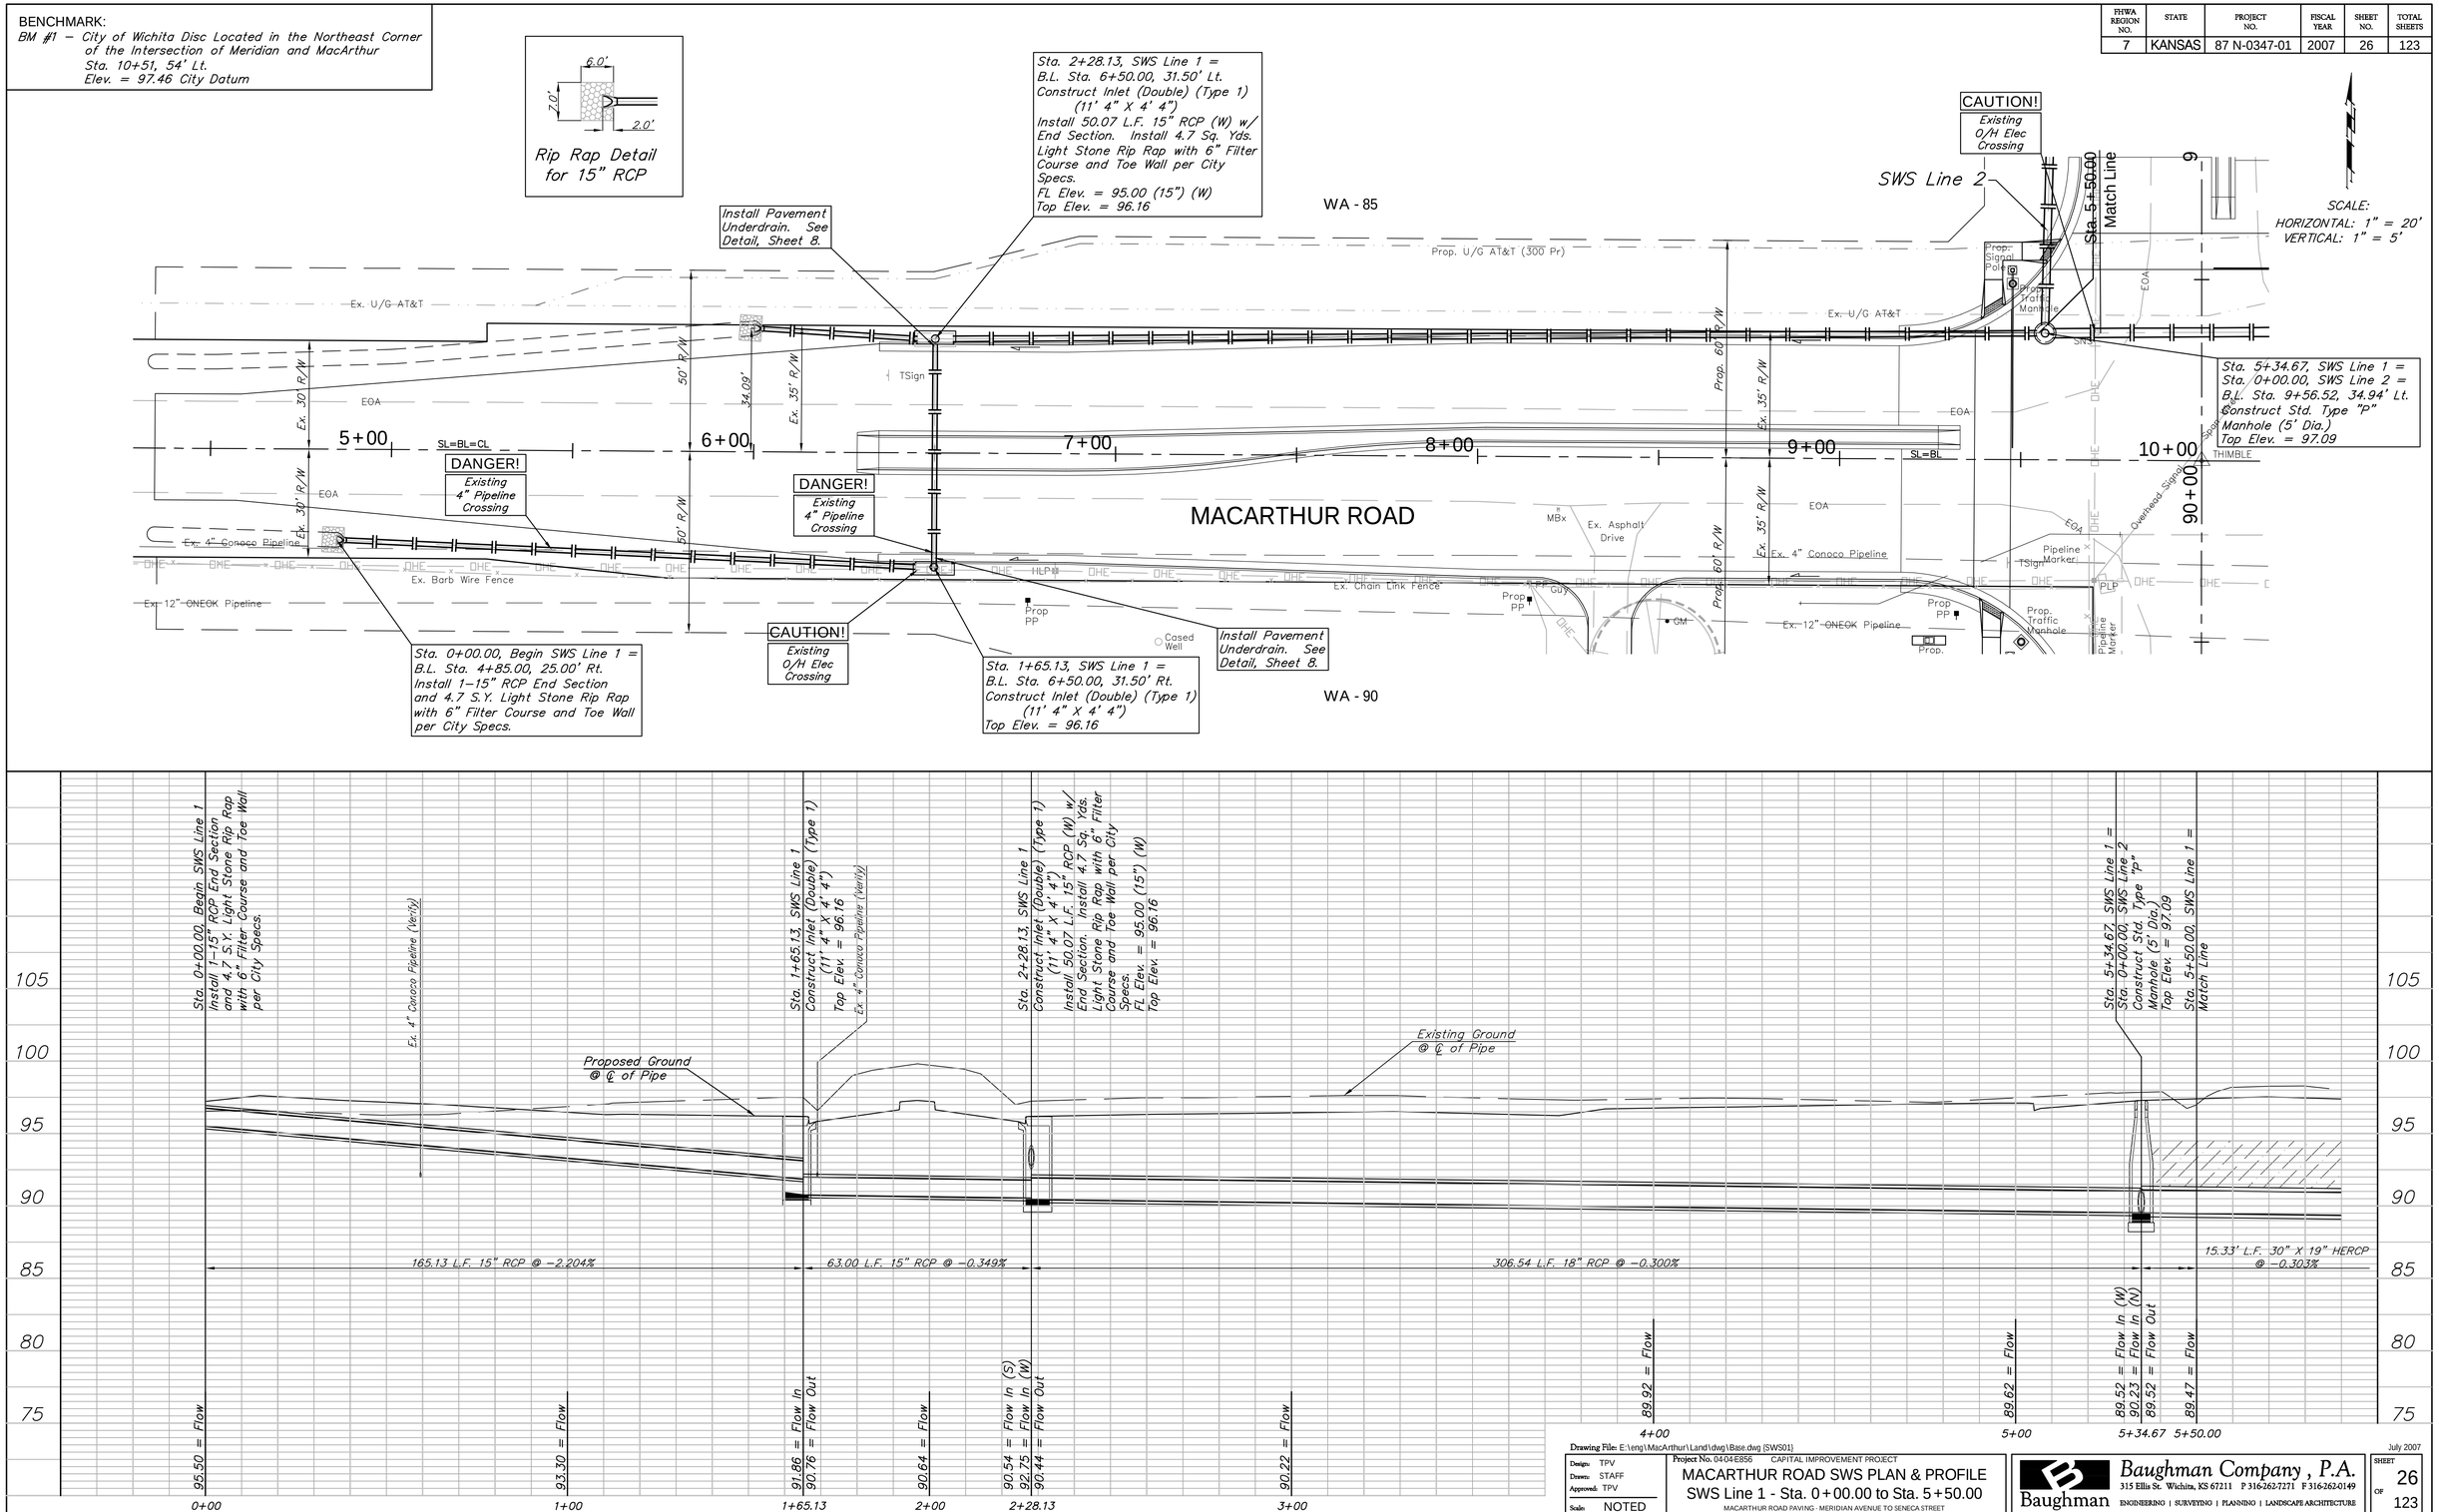

Drawing File: E:\eng\MacArthur\Land\dwg\Base.dwg [SWS01]

July 2007

Design: TPV	Project No. 0404-E856 CAPITAL IMPROVEMENT PROJECT
Drawn: STAFF	MACARTHUR ROAD SWS PLAN & PROFILE
Approved: TPV	SWS Line 1 - Sta. 0+00.00 to Sta. 5+50.00
Scale: NOTED	MACARTHUR ROAD PAVING · MERIDIAN AVENUE TO SENECA STREET

Baughman Company, P.A.
315 Ellis St. Wichita, KS 67211 P 316-262-7271 F 316-262-0149
ENGINEERING | SURVEYING | PLANNING | LANDSCAPE ARCHITECTURE

SHEET 26 OF 123