FHWA REGION NO.	STATE	PROJECT NO.	FISCAL YEAR	SHEET NO.	TOTAL SHEETS
7	KANSAS	87 N-0347-01	2007	81	123

MACARTHUR ROAD

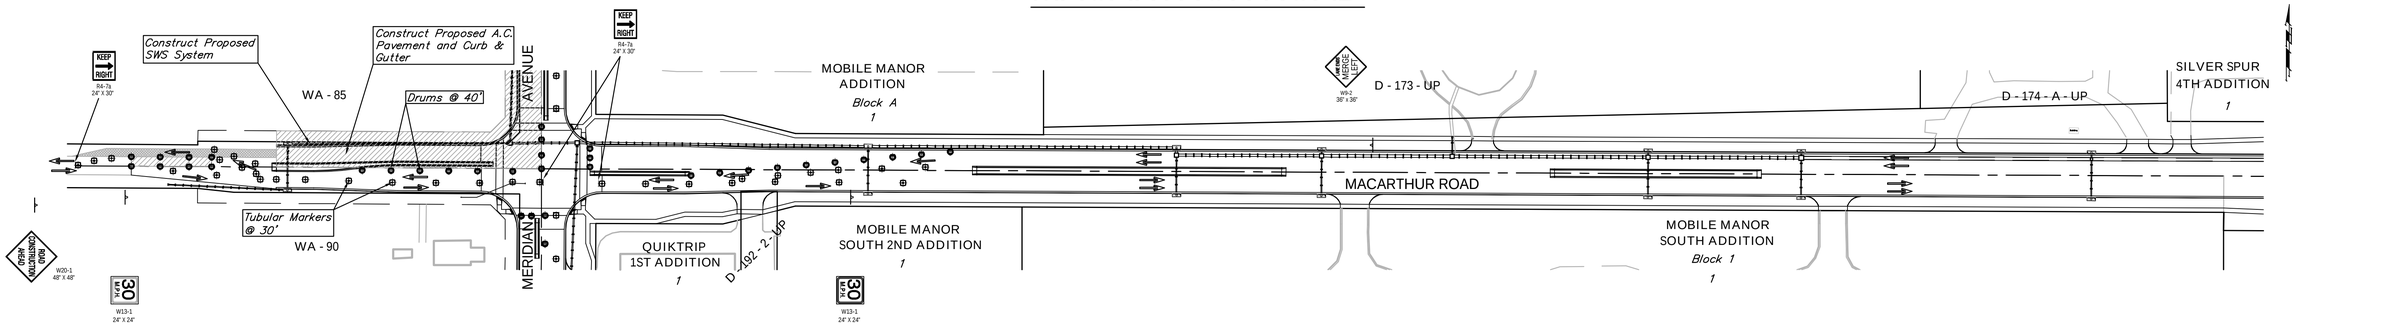

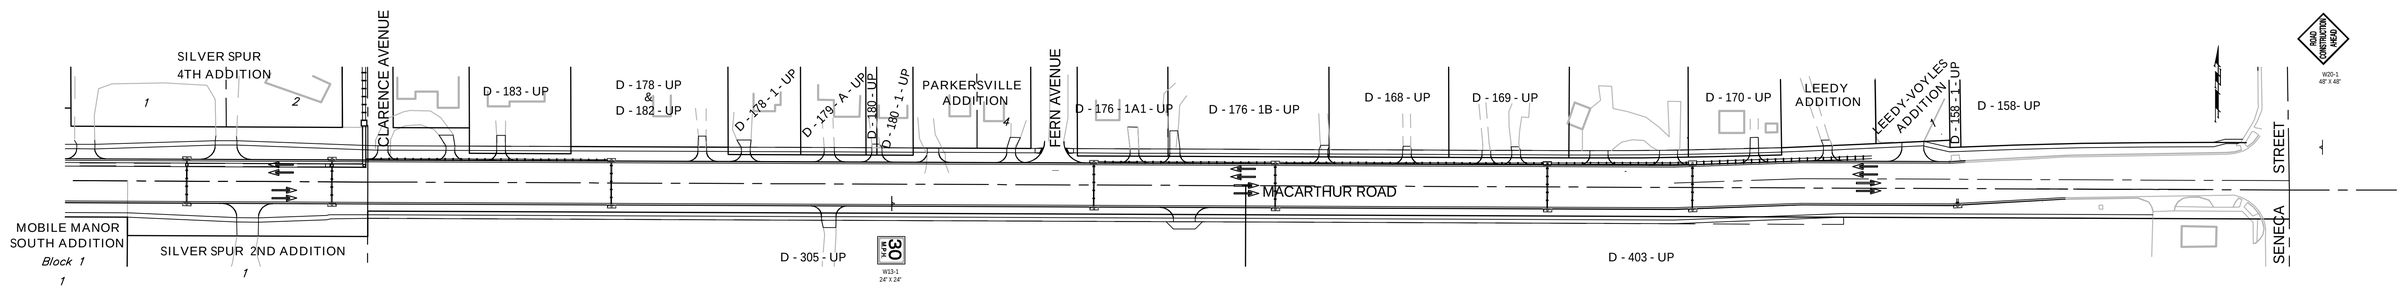

LEGEND

- Work Area
- Temp. A.C. Pavement
- Reflectorized Drum (40' Spacing)
- Tubular Marker (30' Spacing)
- Type III Barricade
- Traffic Flow Pattern

MERIDIAN AVENUE

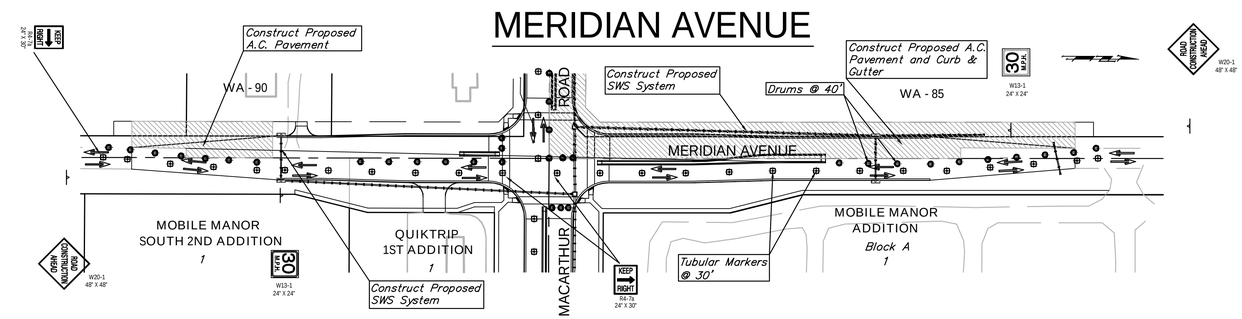

PHASE 5

Move traffic on MacArthur west of Meridian south to the new pavement. Construct the northwest quadrant of the intersection, part of the north half of the SWS and pavement on MacArthur west of Meridian, and the west half of the SWS and pavement of Meridian north of MacArthur. Complete the paving of the west half of Meridian south of MacArthur. Two-way traffic is to be carried on the new pavement on Meridian and on MacArthur.

PAVEMENT QUANTITIES FOR PHASE 5
Temporary A.C. Pavement – 0 S.Y.
FOR INFORMATION ONLY. Cost to be SUBSIDIARY to the Lump Sum Bid Item "Traffic Control (Construction)."

CLARENCE AVENUE

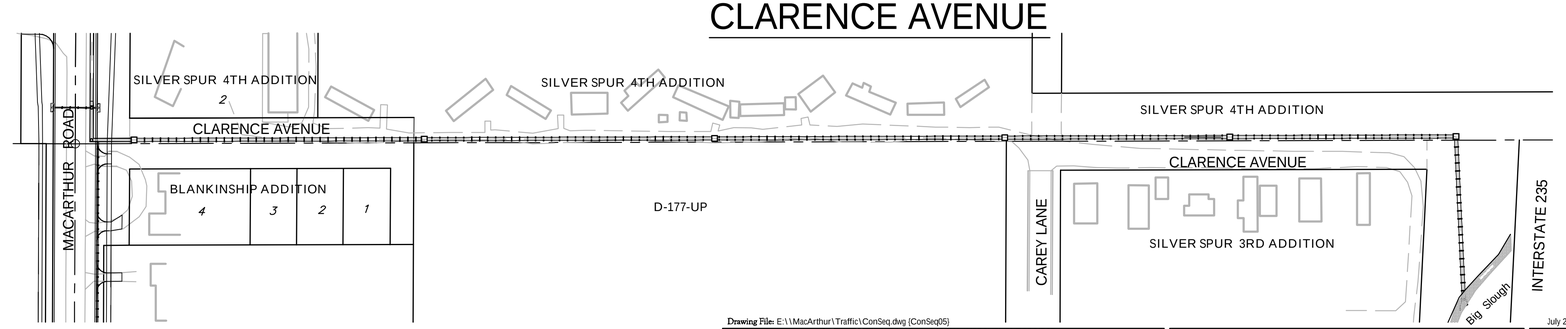

Drawing File: E:\\MacArthur\Traffic\ConSeq.dwg (ConSeq05)

July 2007

Design: TPV Drawn: TPV Approved: TPV Scale: 1" = 100'	Project No. 04-04-E856 CAPITAL IMPROVEMENT PROJECT MACARTHUR ROAD CONSTRUCTION SEQUENCING PLAN - PHASE 5 MACARTHUR ROAD PAVING - MERIDIAN AVENUE TO SENECA STREET	Baughman Company, P.A. 315 Ellis St. Wichita, KS 67211 P 316-262-7271 F 316-262-0149 Baughman ENGINEERING | SURVEYING | PLANNING | LANDSCAPE ARCHITECTURE

SHEET 81 OF 123