SHEET NO.	TOTAL SHEETS
10	65

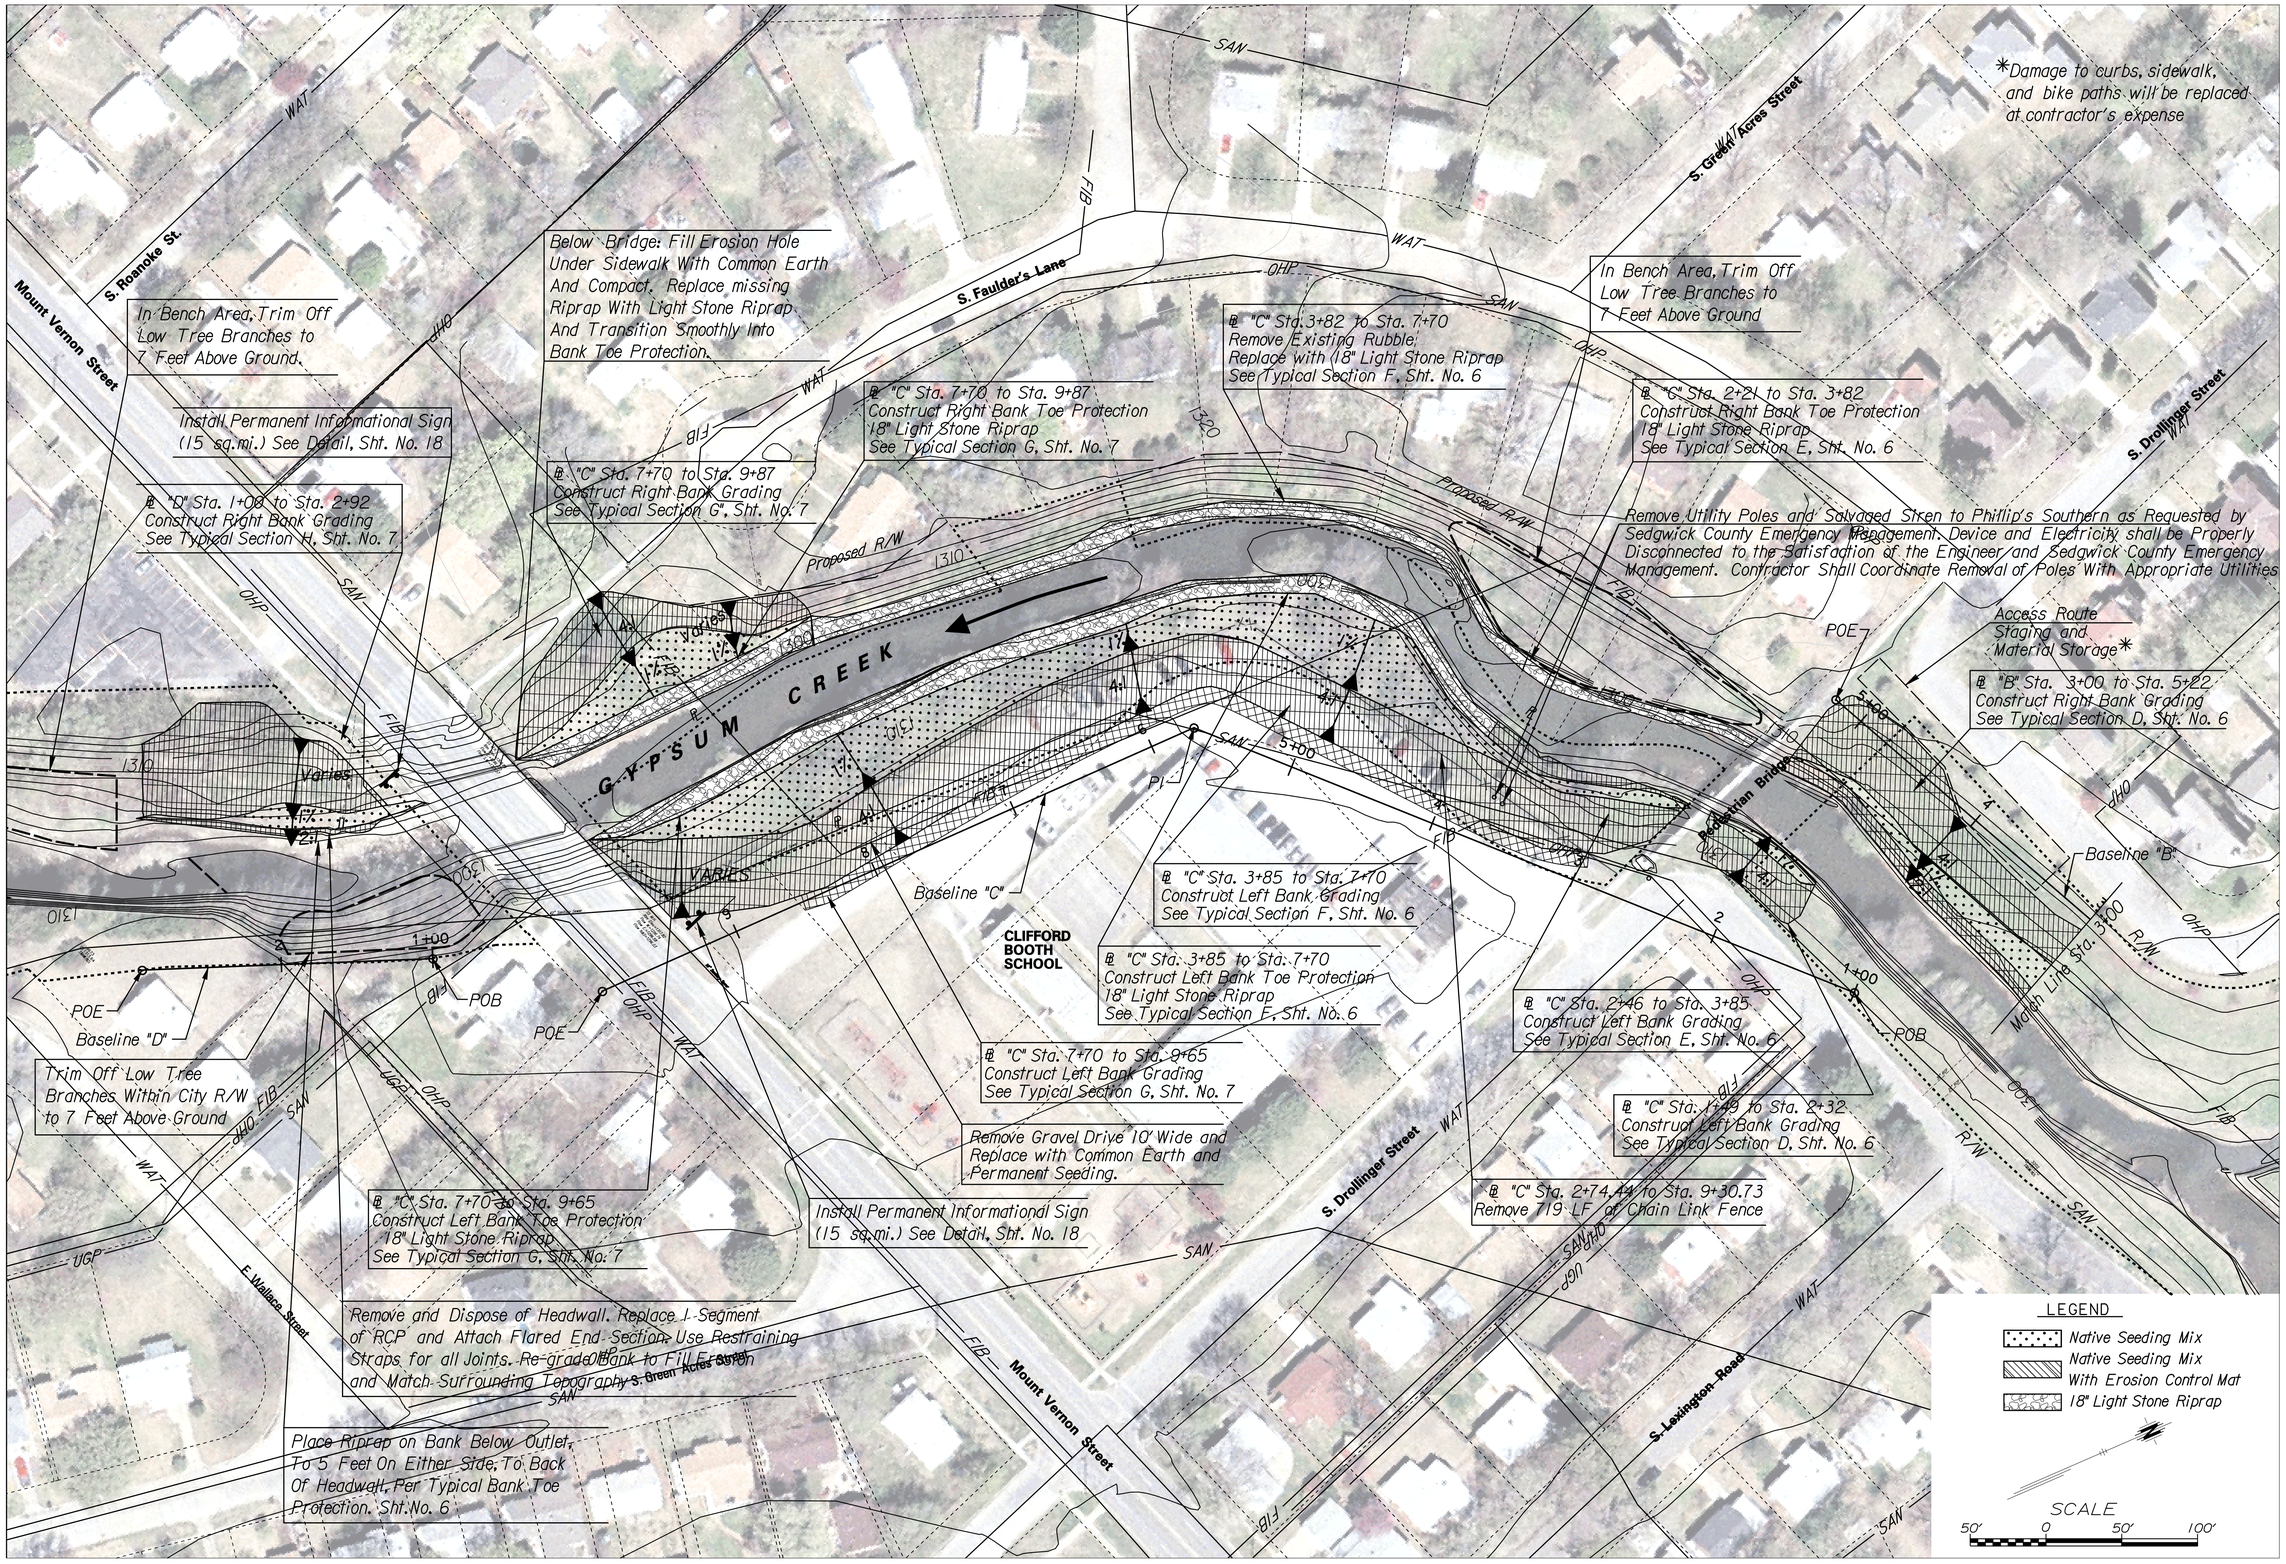

APPROVED	
DESIGNED	DETAILED
DESIGN CK.	DETAIL CK.
QUANTITIES	TRACED
QUAN.CK.	TRACE CK.

HNTB
7450 W 130th St., Suite 400
Overland Park, KS 66213
(913) 491-9333

CITY OF WICHITA, KANSAS

NO.	DATE	REVISIONS	BY	APP'D
4				
3				
2				
1				

GYPSUM CREEK FLOOD CONTROL PLAN SHEET 2

Plotted on:25-OCT-2007 02:53 PM Model:Model
By: mpotts Plot Scale: 50.000000:1.000000 Pen Table:\Kcow01\Enviro\44616 - Gyp Cr P_W Final\Library\pt20_full.pen
Design Filename: F:\44616 - Gyp Cr P_W Final\CD\Plan\gypcrk_plan_02.dgn

Design Filename: F:\44616 - Gyp Cr P_W Final\CD\Plan\gypcrk_plan_02.dgn