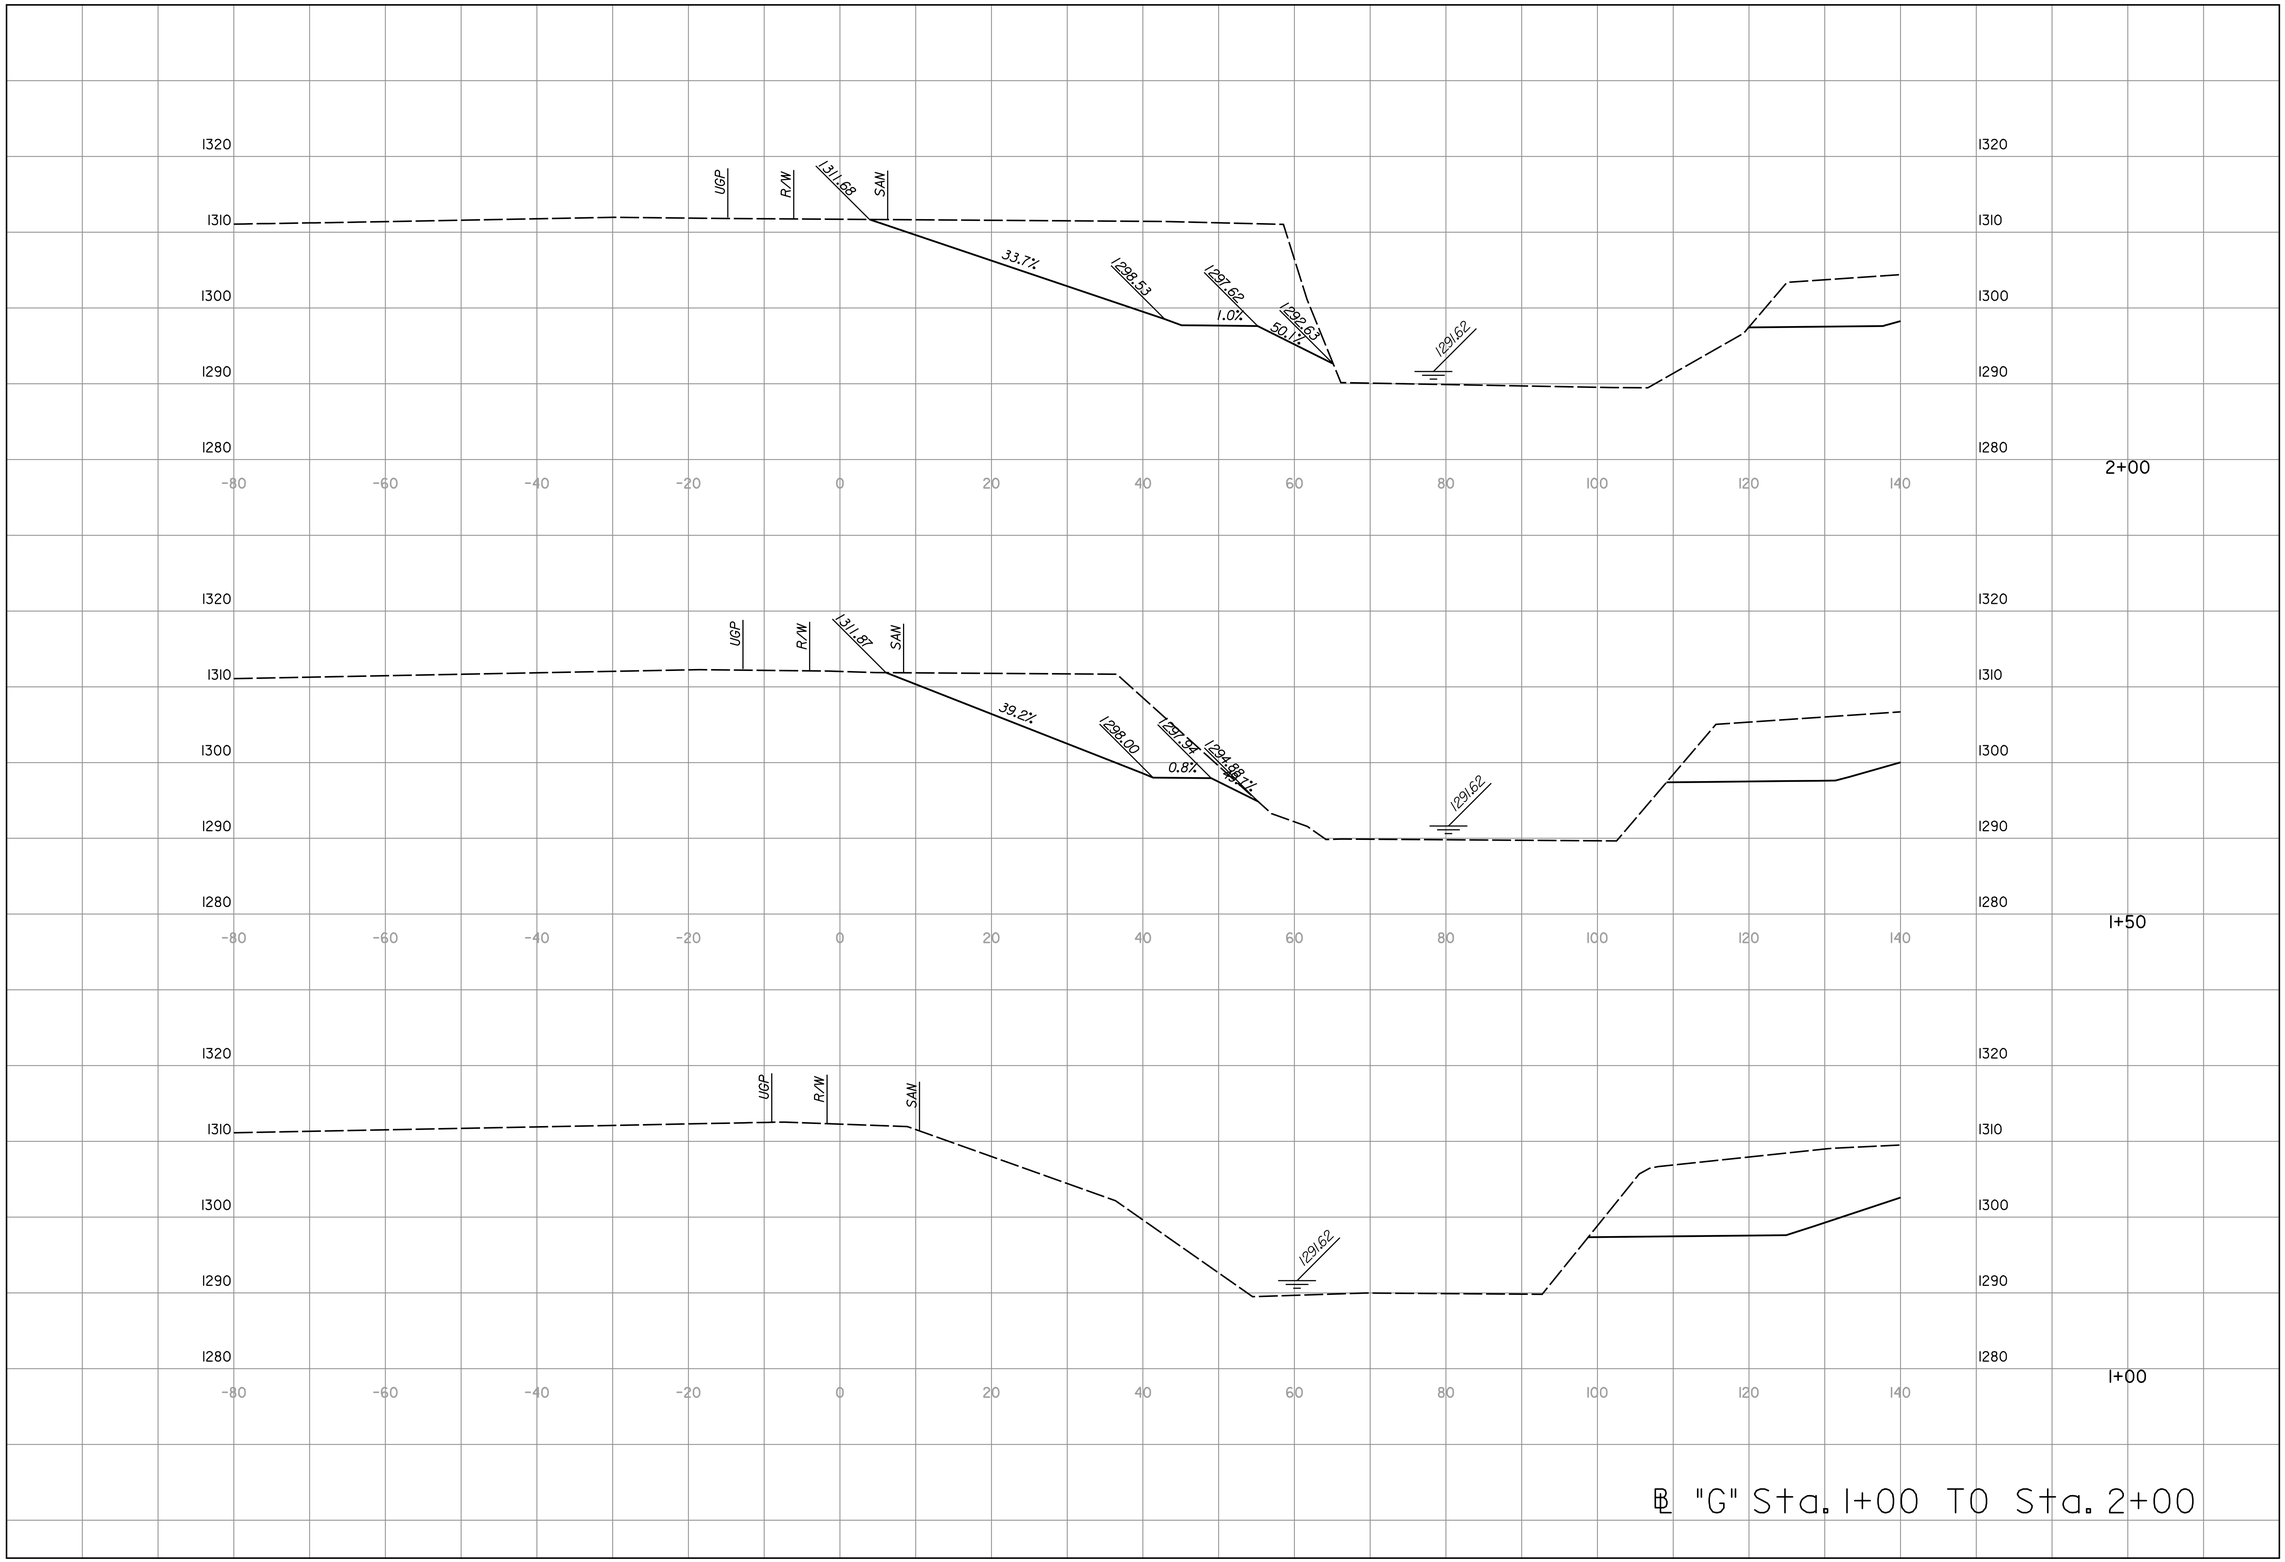

APPROVED	
DESIGNED	DETAILED
DESIGN CK.	DETAIL CK.
QUANTITIES	TRACED
QUAN.CK.	TRACE CK.

Plotted on:25-OCT-2007 03:01PM ModelsModel
By: mpotts Plot Scale: 10.000000:0.000000 Pen Table:F:\44616 - Gyp Cr P_W Final\Library\pl20.full.pen
Design Filename:F:\44616 - Gyp Cr P_W Final\CD\Xsect\Gyp_Crk_X-Sect.dgn

SHEET NO.	TOTAL SHEETS
63	65

HNTB
7450 W 130th St., Suite 400
Overland Park, KS 66213
(913) 491-9333

CITY OF
WICHITA, KANSAS

NO.	DATE	REVISIONS	BY	APP'D
4				
3				
2				
1				

GYPSUM CREEK FLOOD CONTROL
BASELINE "G" STA. 1+00 TO STA. 2+00

Design Filename:F:\44616 - Gyp Cr P_W Final\CD\Xsect\Gyp_Crk_X-Sect.dgn