FHWA REGION NO.	STATE	PROJECT NO.	YEAR	SHEET NO.	TOTAL SHEETS
7	KANSAS	54-87 K-6657-01	2002	20	1122

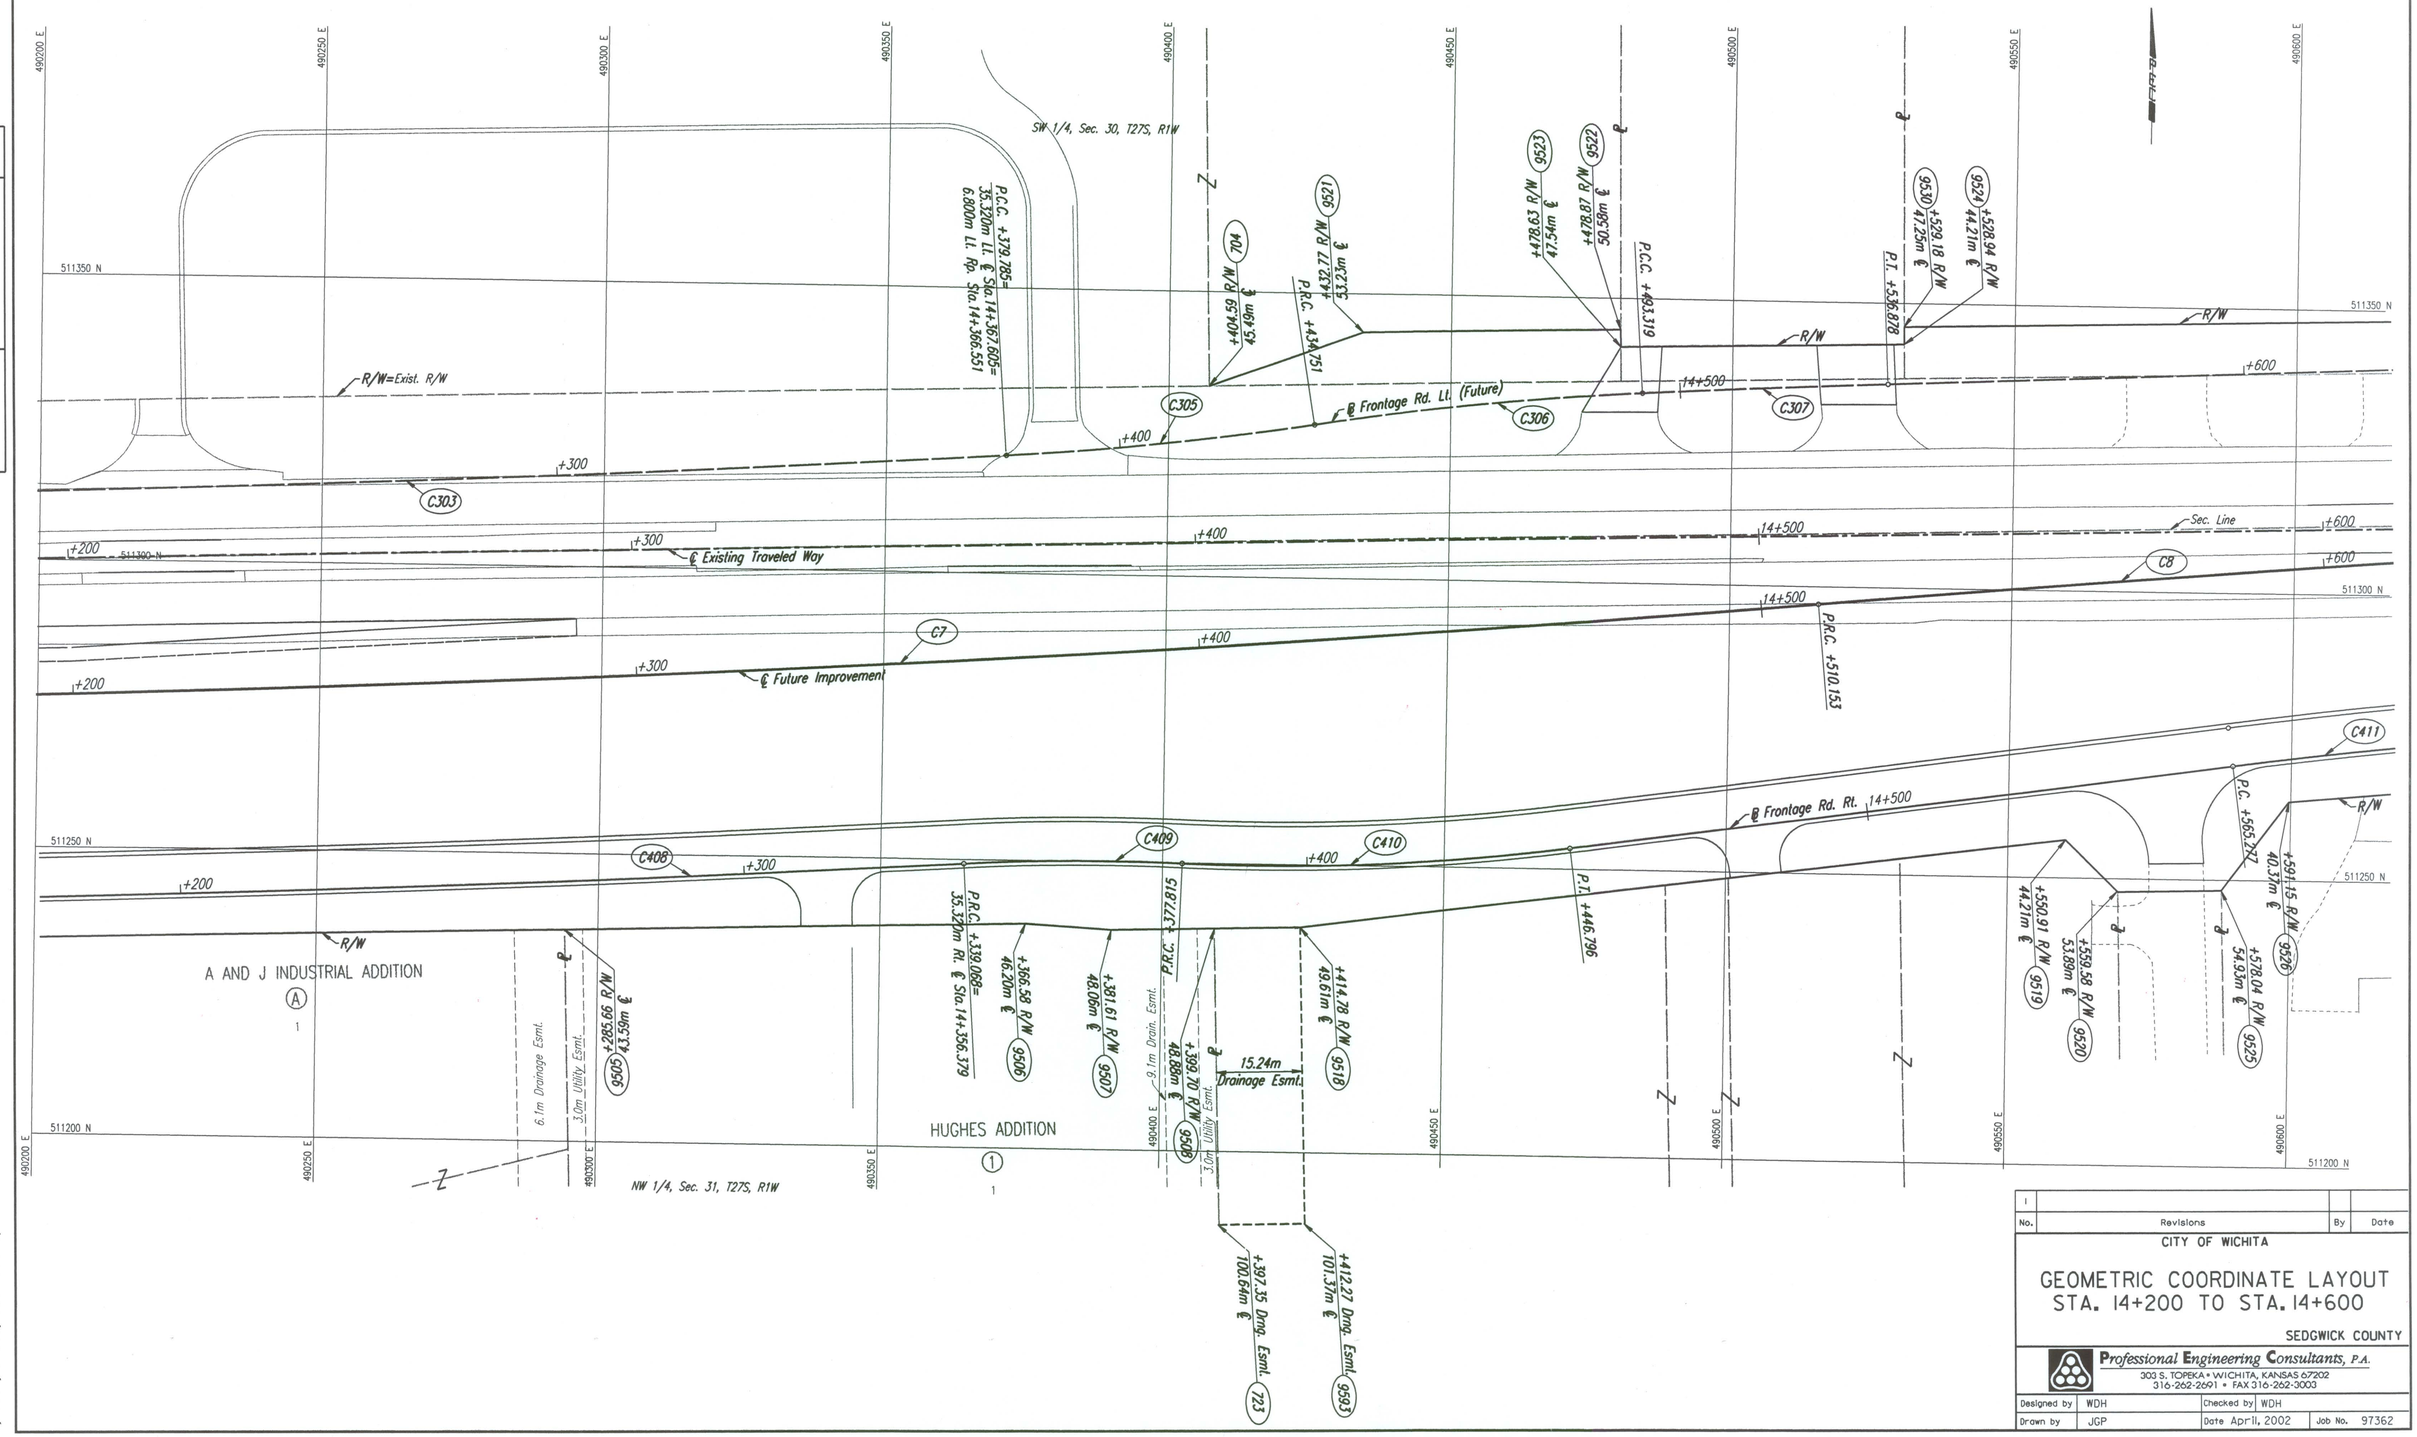

No.	Revisions	By	Date
1			

CITY OF WICHITA

GEOMETRIC COORDINATE LAYOUT STA. 14+200 TO STA. 14+600

SEDGWICK COUNTY

Professional Engineering Consultants, P.A.
303 S. TOPEKA • WICHITA, KANSAS 67202
316-262-2691 • FAX 316-262-3003

Designed by	WDH	Checked by	WDH
Drawn by	JGP	Date April, 2002	Job No. 97362

	BY	DATE
REFERENCES NOTED		
REFERENCES CHECKED		

DSNR: JPS OPER: JGP SCALE: 1:500 BY: JGP
I:/1997/97362/GEOMCOORD/G142.DGN 12-01-1999 9:56:33 LAST REV: 12-5-01