STATE	PROJECT NO.	YEAR	SHEET NO.	TOTAL SHEETS
KANSAS	54-87 K-6657-01	2002	415	1122

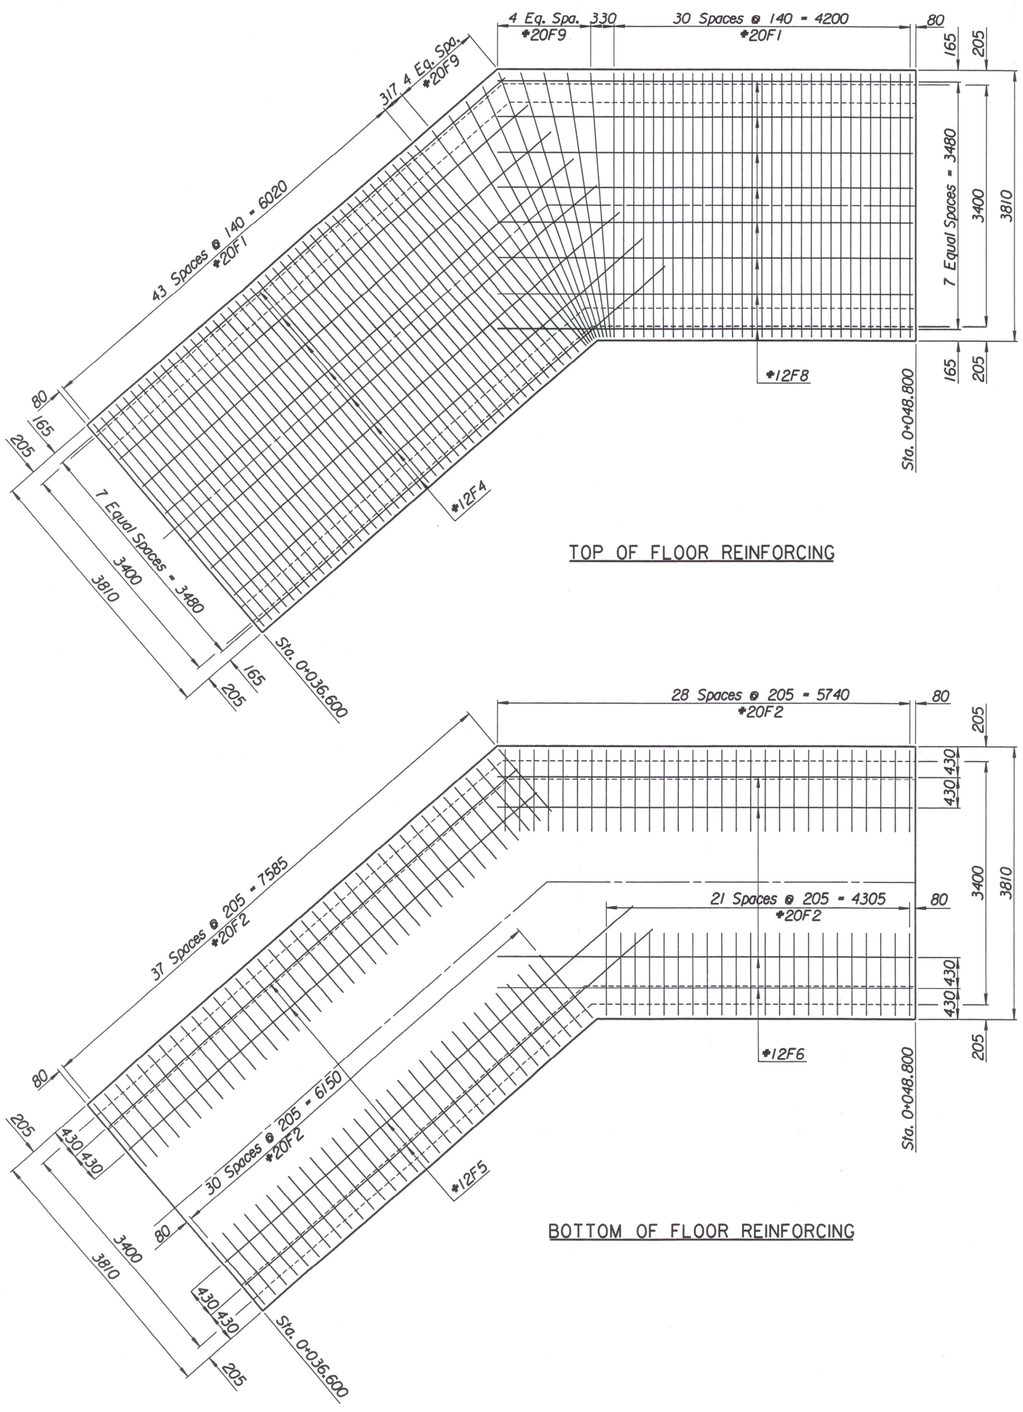

TOP OF FLOOR REINFORCING

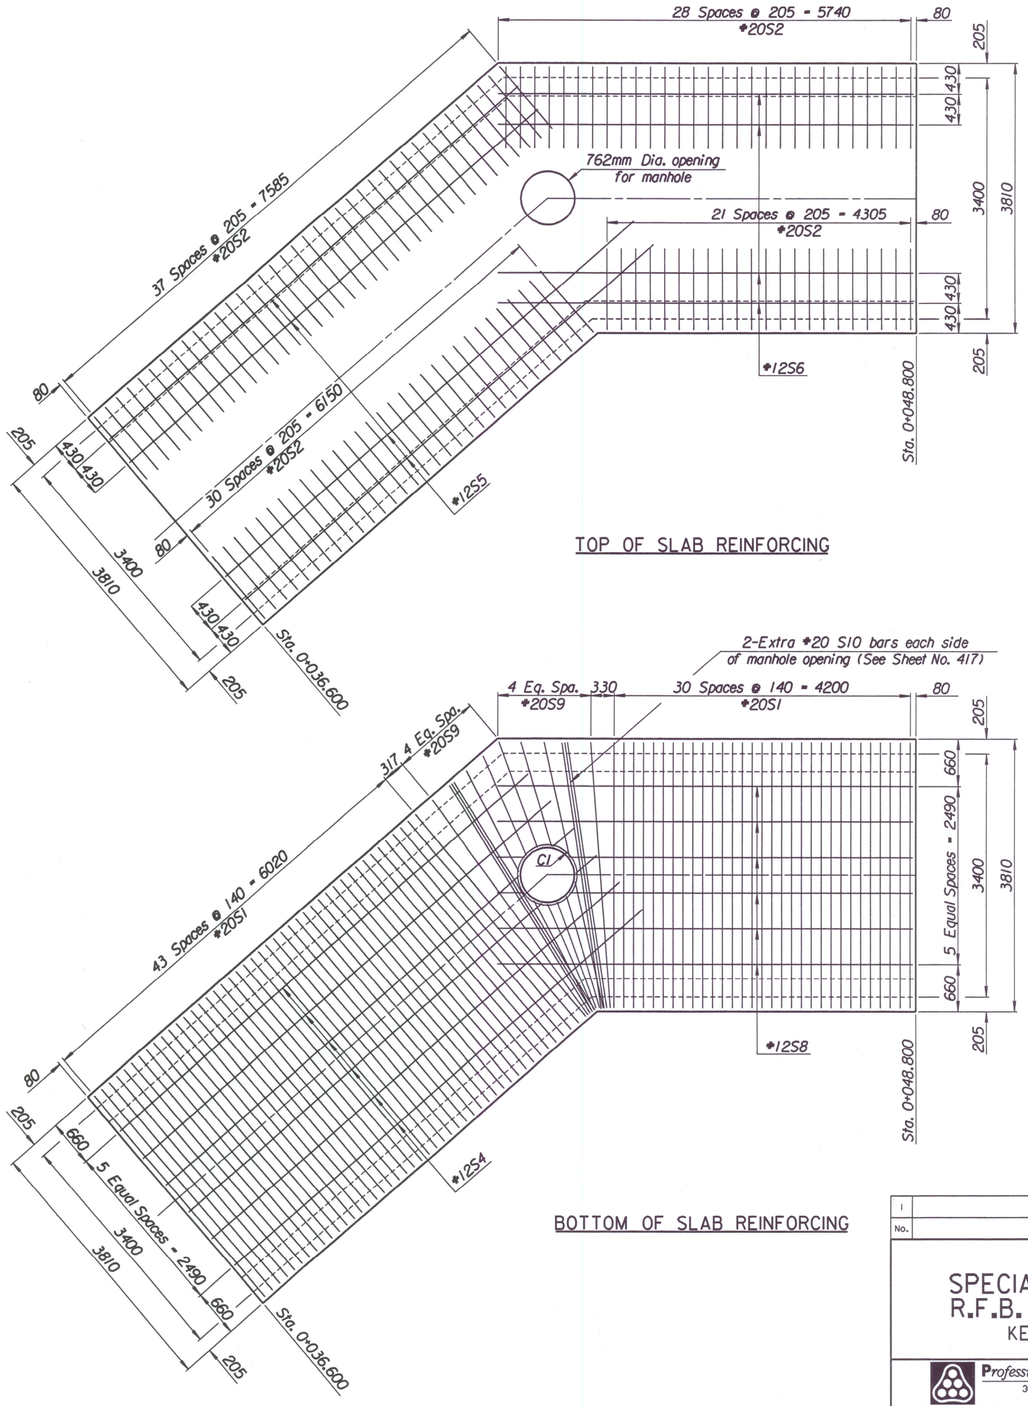

TOP OF SLAB REINFORCING

BOTTOM OF FLOOR REINFORCING

BOTTOM OF SLAB REINFORCING

No.	Revisions	By	Date
1			

CITY OF WICHITA

SPECIAL 3.4x2.4x12.2M R.F.B. DETAILS AT P.I.

KELLOGG (US-54)

SEDGWICK COUNTY

Professional Engineering Consultants, P.A.
303 S. TOPEKA • WICHITA, KANSAS 67202
316-262-2691 • FAX 316-262-3003

Designed by	R.W.A.	Checked by	R.A.S.	
Drawn by	W.L.L.	Date	April, 2002	Job No. 97362

Drawn by: wll
Plotted by: ras 2-9-2002
i:/1997/97362/001/rcb/34bend