STATE	PROJECT NO.	YEAR	SHEET NO.	TOTAL SHEETS
KANSAS	54-87 K-6657-01	2002	469	1122

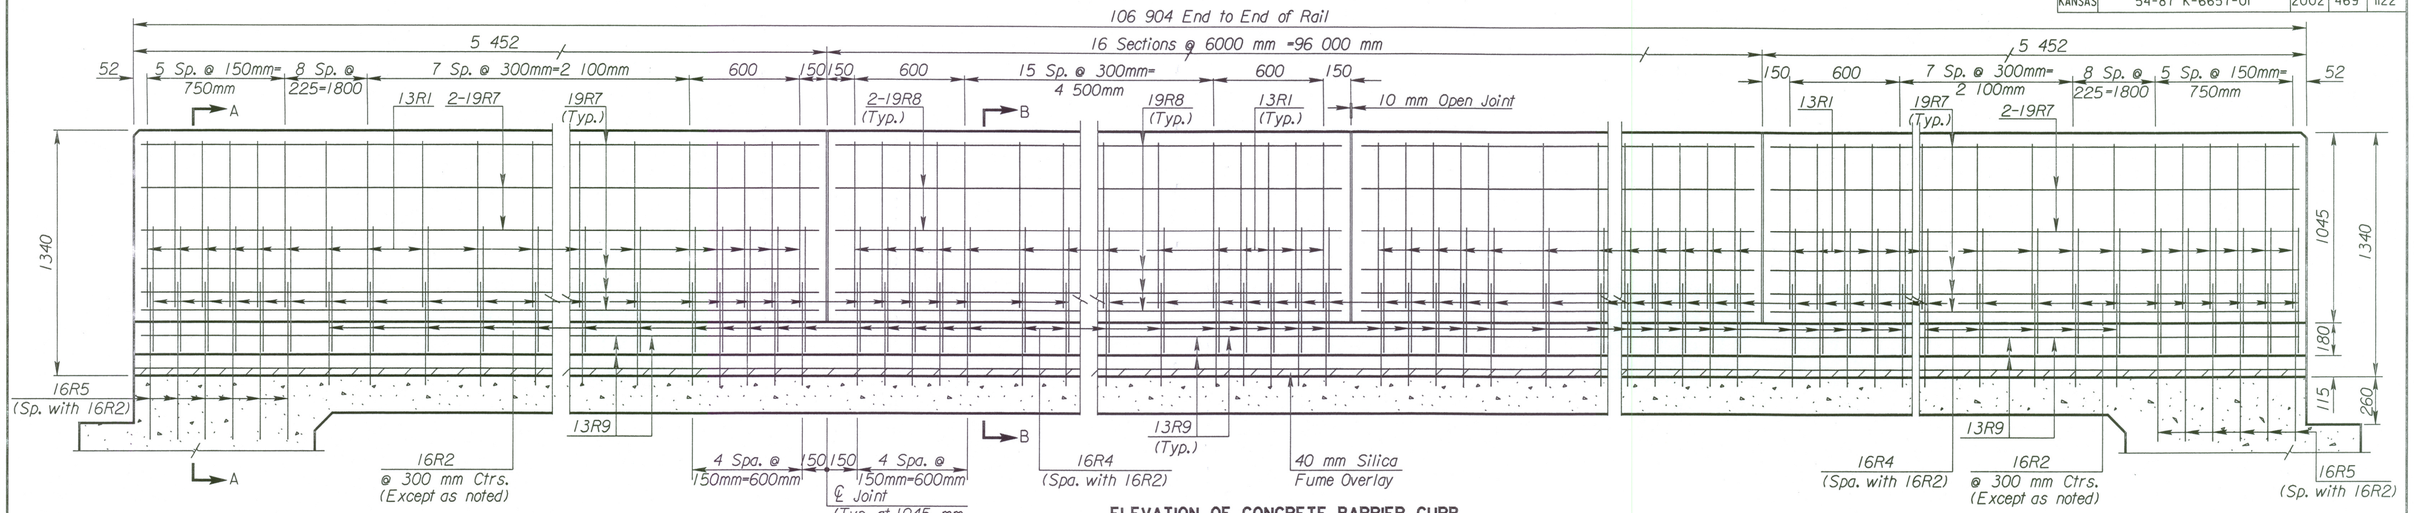

ELEVATION OF CONCRETE BARRIER CURB

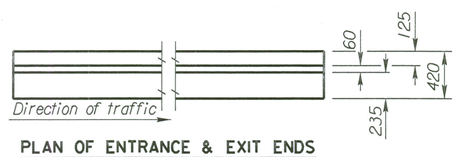

PLAN OF ENTRANCE & EXIT ENDS

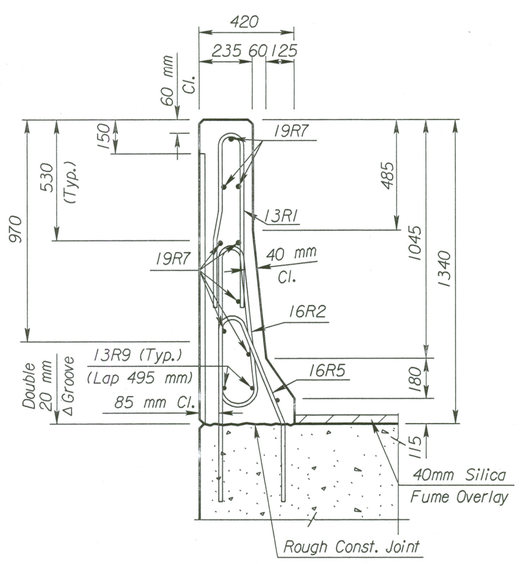

SECTION A-A

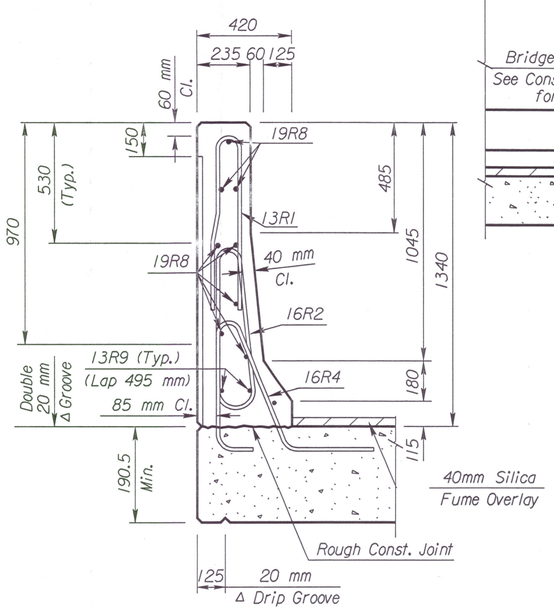

SECTION B-B

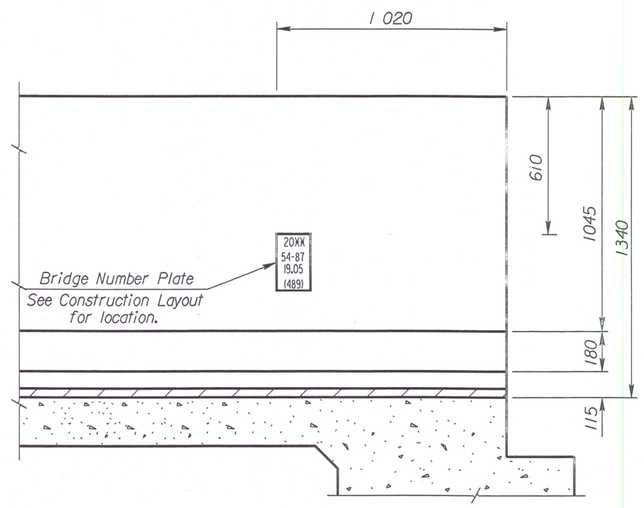

ELEVATION OF ENTRANCE TYPE END

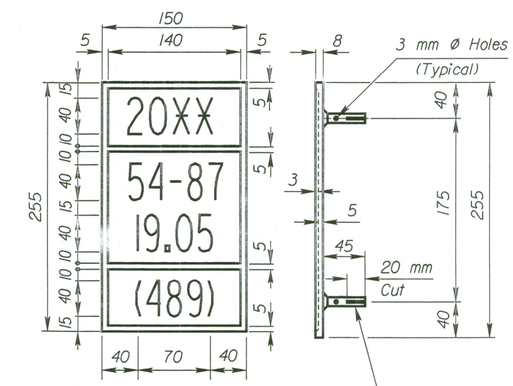

** Year Bridge is Completed.
2-10 mm Ø Lugs @ 75 mm Ctrs. (Top & Bottom)

BRIDGE NUMBER PLATE

(1 Required)
(See Construction Layout for Location)

NO.	DATE	REVISIONS	BY	APP'D
3				
2				
1	10-27-00	Current Release		

CITY OF WICHITA
Br. No. 54-87-19.05(489)(W.B.) Sta. 15+612.397
1300mm F2 BARRIER CURB
NORTH RAIL
KELLOGG (US 54) OVER MAIZE ROAD
SEDGWICK Co.

SHEET NO. OF	SCALE	APP'D	
DESIGNED	DETAILED	QUANTITIES	CADD
DESIGN CK.	DETAIL CK.	QUAN. CK.	CADD CK.

Plotted By : DRP
Plot File : i:\99\97362\001\bridge\maize\1300NorthRail.dgn
Plot Date : 3-22-2002
Std. Base File : br185asi.dgn
Server File :
Server : witch
View= PLOT 1