FHWA REGION NO.	STATE	PROJECT NO.	YEAR	SHEET NO.	TOTAL SHEETS
7	KANSAS	54-87 K-6657-01	2002	707	1122

	BY	DATE
REFERENCES NOTED		
REFERENCES CHECKED		

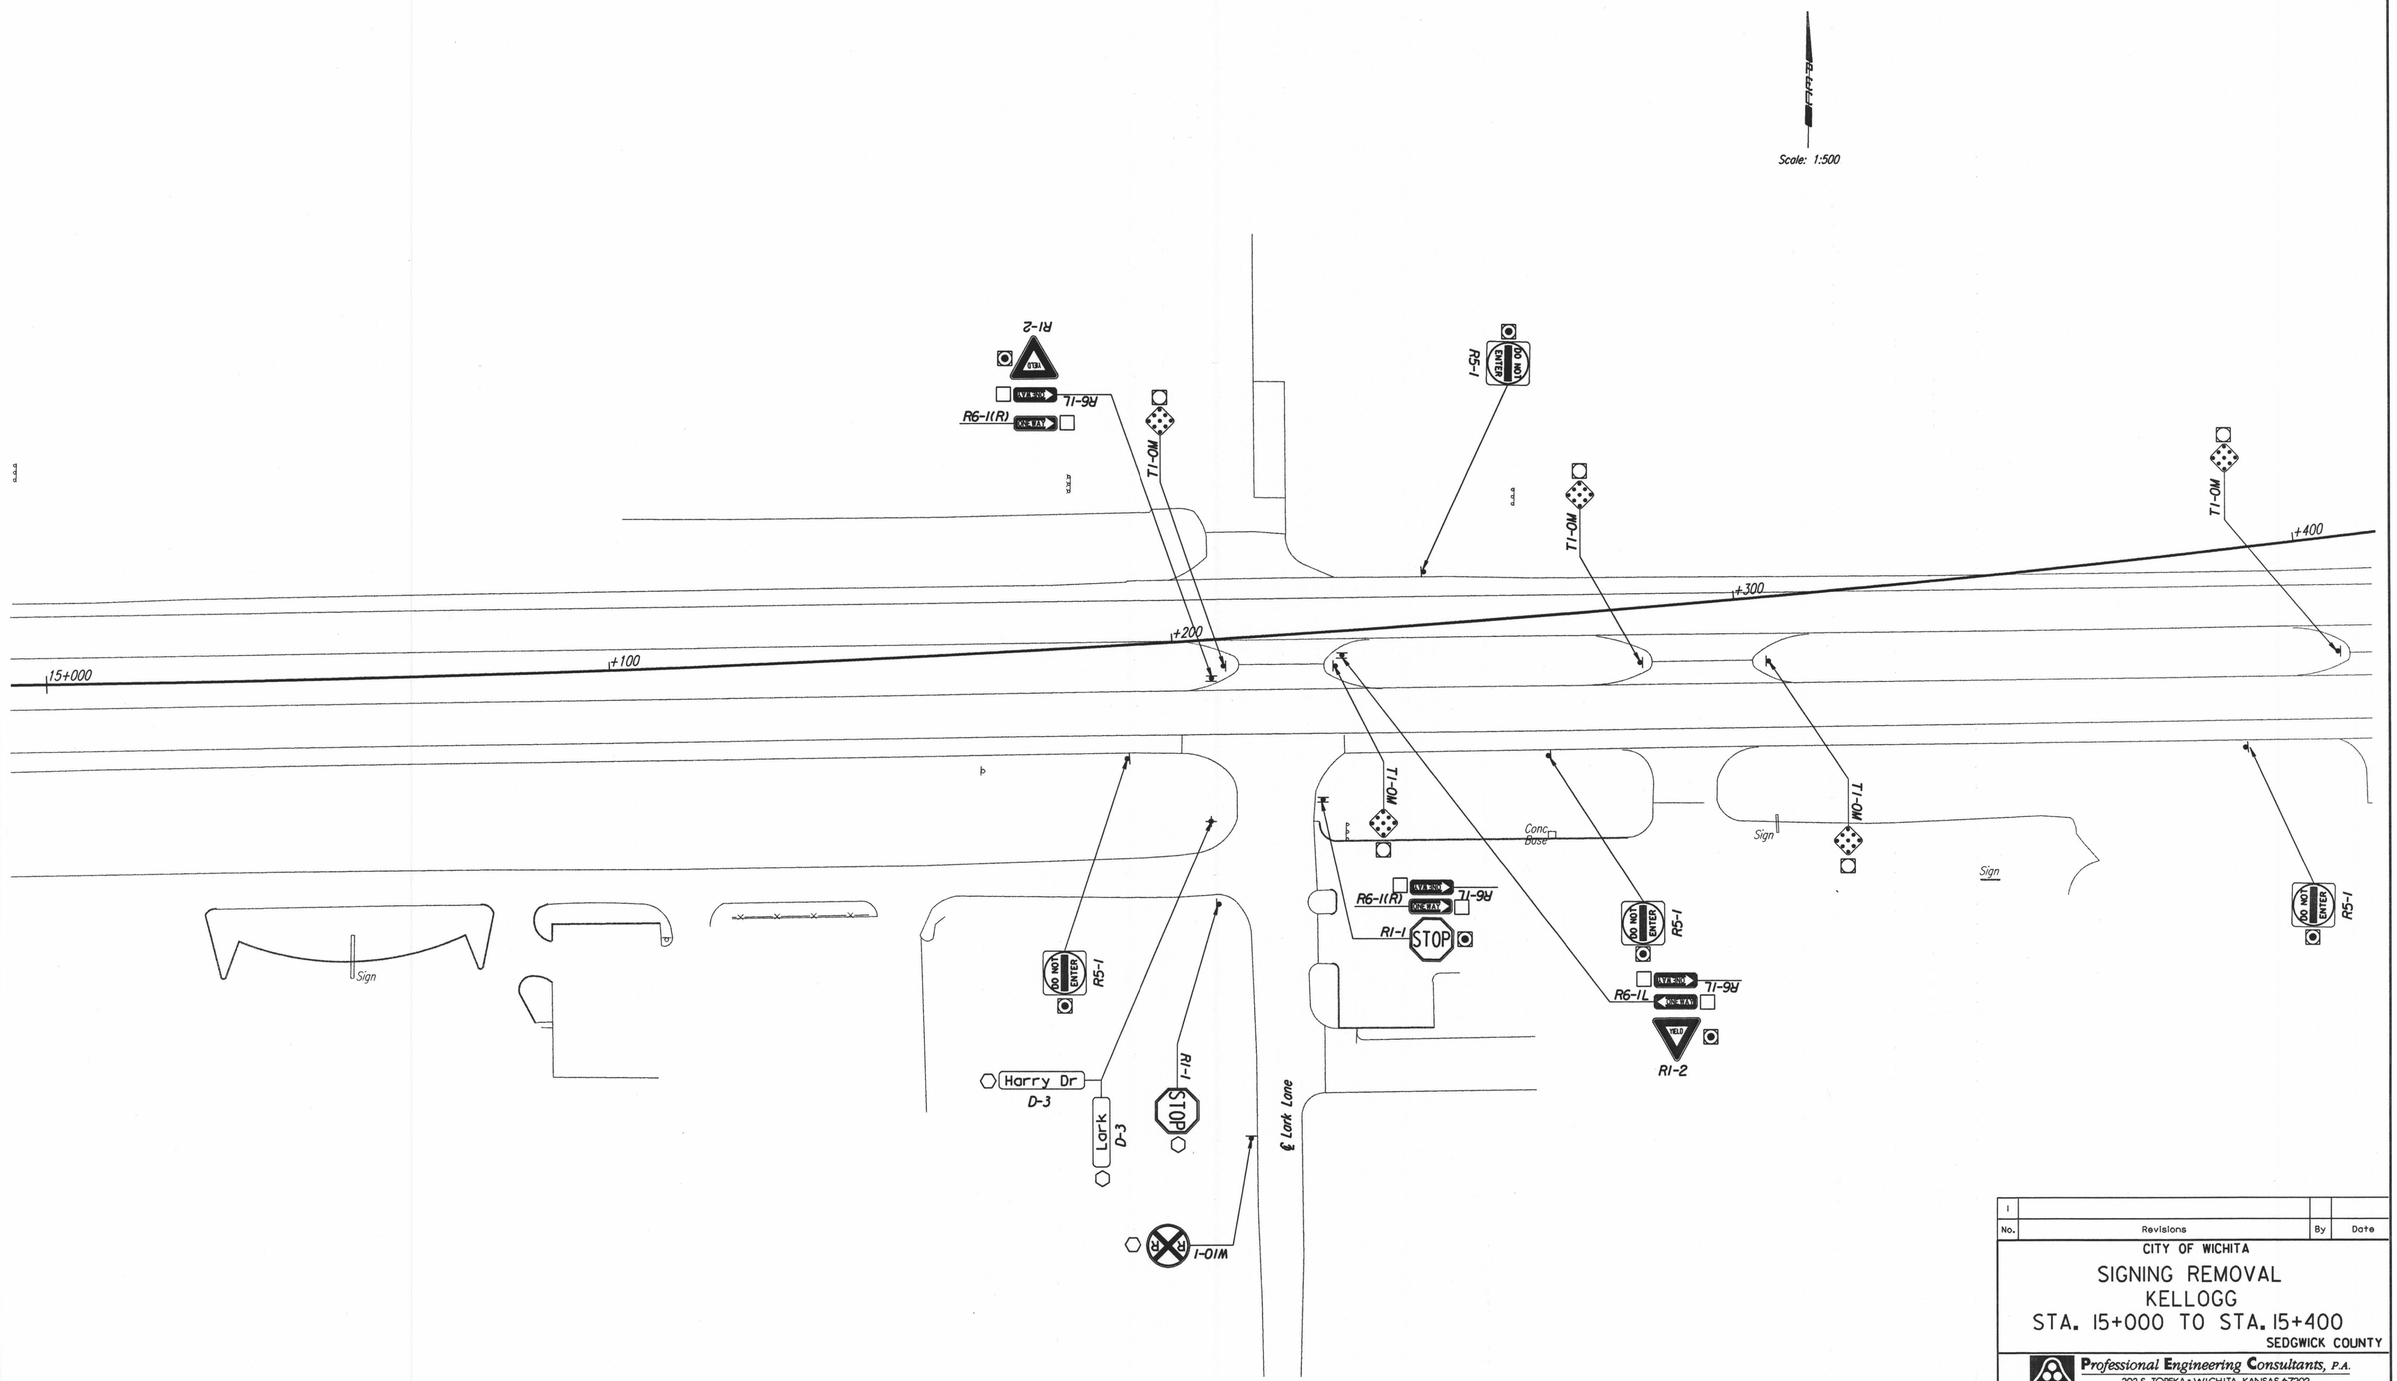

No.	Revisions	By	Date
1			

CITY OF WICHITA

SIGNING REMOVAL
KELLOGG
STA. 15+000 TO STA. 15+400

SEDGWICK COUNTY

Professional Engineering Consultants, P.A.
303 S. TOPEKA • WICHITA, KANSAS 67202
316-262-2691 • FAX 316-262-3003

Designed by	RPG	Checked by	WDH
Drawn by	JGP	Date April, 2002	Job No. 97362

DSNR: WDH OPER: JGP SCALE: 1:500
I:/1997/97362/Signing/Existing/PL150.DGN 11-05-1999 7:38:05 LAST REV: 1-25-2002 BY: svb