STATE	PROJECT NO.	YEAR	SHEET NO.	TOTAL SHEETS
KANSAS	54-87 K-6657-01	2002	748	1122

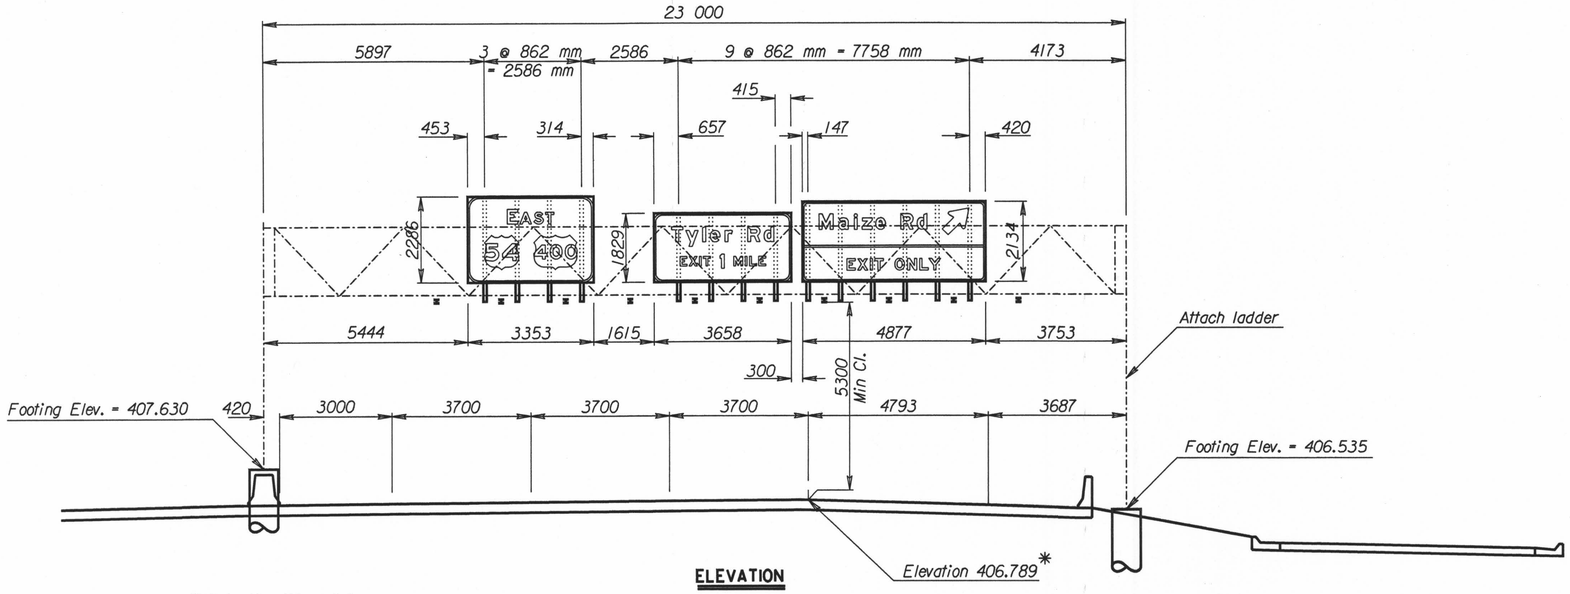

ELEVATION

* Note: Use this point as a control point for all elevations.

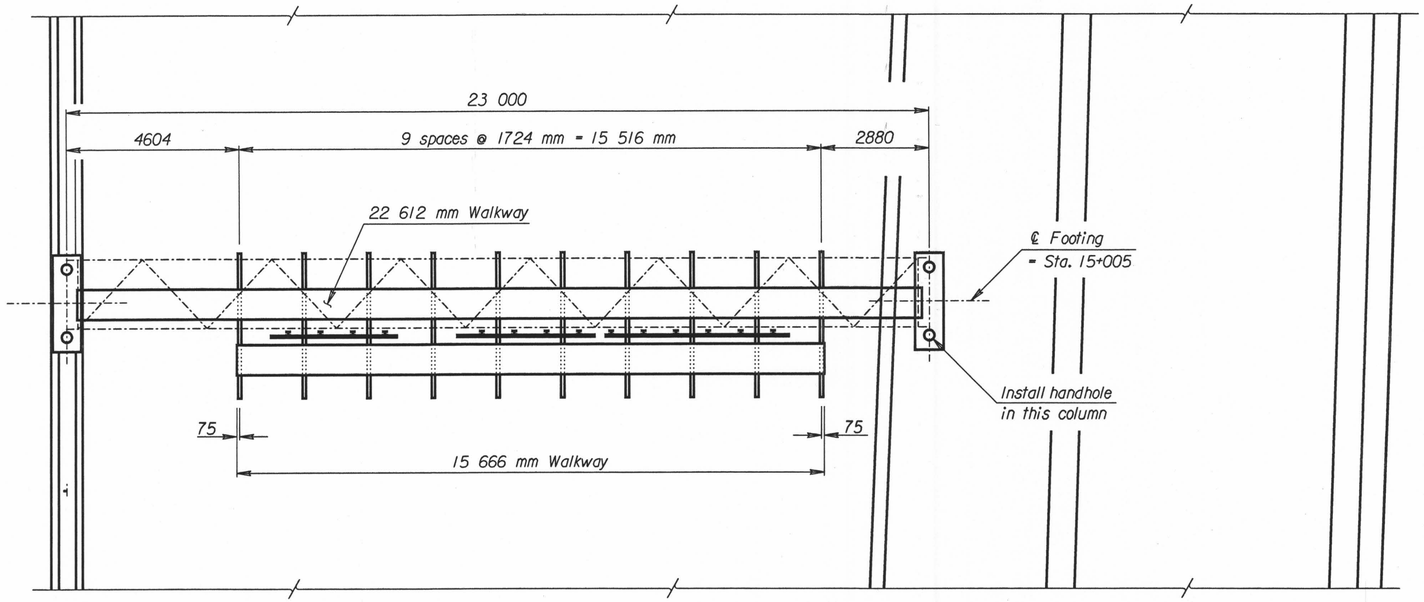

PLAN

ALUMINUM DETAILS					
TRUSS	Member 1 Wall Thickness				6.35
	Member 2 Wall Thickness				5.74
	N= 13	X = 294	S = 1724		Camber = 30
END SUPPORTS	Member 1 Wall Thickness				7.80
	Member 2 Wall Thickness				6.02
	Left	N = 2	S = 2100	L = 6620	
	Right	N = 3	S = 1765	L = 7715	
FOOTINGS	Left Type C		Right Type D		

Scale 1:75

NO.	DATE	REVISIONS	BY	APP'D
3				
2				
1				

KANSAS DEPARTMENT OF TRANSPORTATION

EB US-54 STATION 15+005

SPAN TYPE OVERHEAD SIGN STRUCTURE
CONSTRUCTION LAYOUT
ALUMINUM ALTERNATE

PROJ. NO. 54-87 K-6657-01 SEDGWICK CO.

SHEET NO. 4 OF 44	SCALE	APP'D	
DESIGNED SMB	DETAILED SMB	QUANTITIES	CADD
DESIGN CK.	DETAIL CK.	QUAN. CK.	CADD CK.

Plotted By: $$USERNAME$$ | Plot Location: $UNIT$
File: $$$$$$$$$$$$DGNSPEC$$$$$$$$$$$$
Plot Date: $$$$$$SYTIME$$$$$$