STATE	PROJECT NO.	YEAR	SHEET NO.	TOTAL SHEETS
KANSAS	54-87 K-6657-01	2002	763	1122

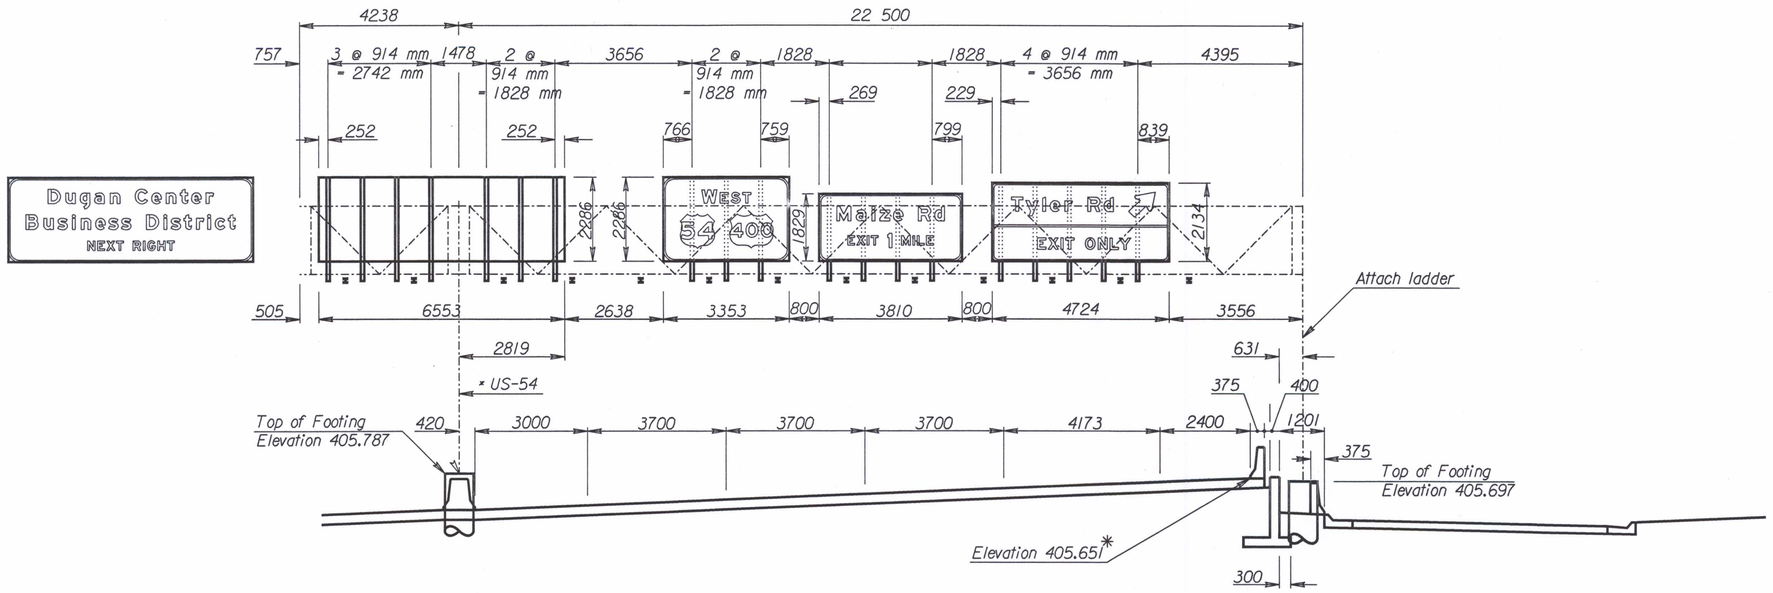

ELEVATION

* Note: Use this point as a control point for all elevations.

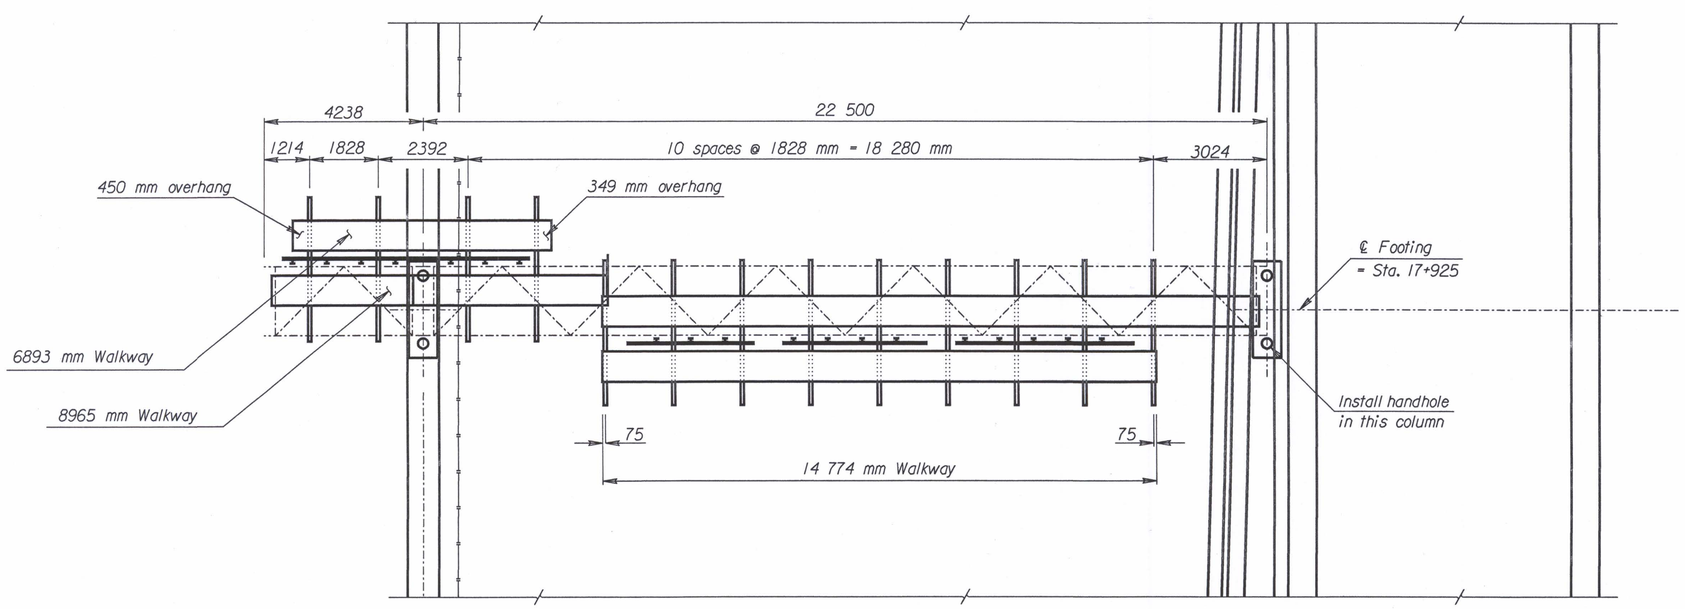

PLAN

STEEL NOT USED.

STEEL DETAILS					
TRUSS	Member 1 Wall Thickness				5.56
	Member 2 Wall Thickness				5.16
	N= 12	X = 234	S = 1836		Camber = 32
END SUPPORTS	Member 1 Wall Thickness				4.78
	Member 2 Wall Thickness				3.18
	Left	N = 3	S = 1665	L =	7360
	Right	N = 3	S = 1700	L =	7465
FOOTINGS	Left Type	E	Right Type	E	

Scale 1:75

NO.	DATE	REVISIONS	BY	APP'D
3				
2				
1				

KANSAS DEPARTMENT OF TRANSPORTATION

WB US-54 STATION 17+925

SPAN TYPE OVERHEAD SIGN STRUCTURE
CONSTRUCTION LAYOUT
STEEL ALTERNATE

PROJ. NO. 54-87 K-6657-01 SEDGWICK CO.

SHEET NO. 19 OF 44		SCALE		APP'D	
DESIGNED	SMB	DETAILED	SMB	QUANTITIES	CADD
DESIGN CK.		DETAIL CK.		QUAN. CK.	CADD CK.

Plotted By: $$USERNAME$$ | Plot Location: $UNIT$
File: $$$$$$$$$$$$DGNSPEC$$$$$$$$$$$$
Plot Date: $$$$$$SYTIME$$$$$$