FHWA REGION NO.	STATE	PROJECT NO.	YEAR	SHEET NO.	TOTAL SHEETS
7	KANSAS	54-87 K-6657-01	2002	801	1122

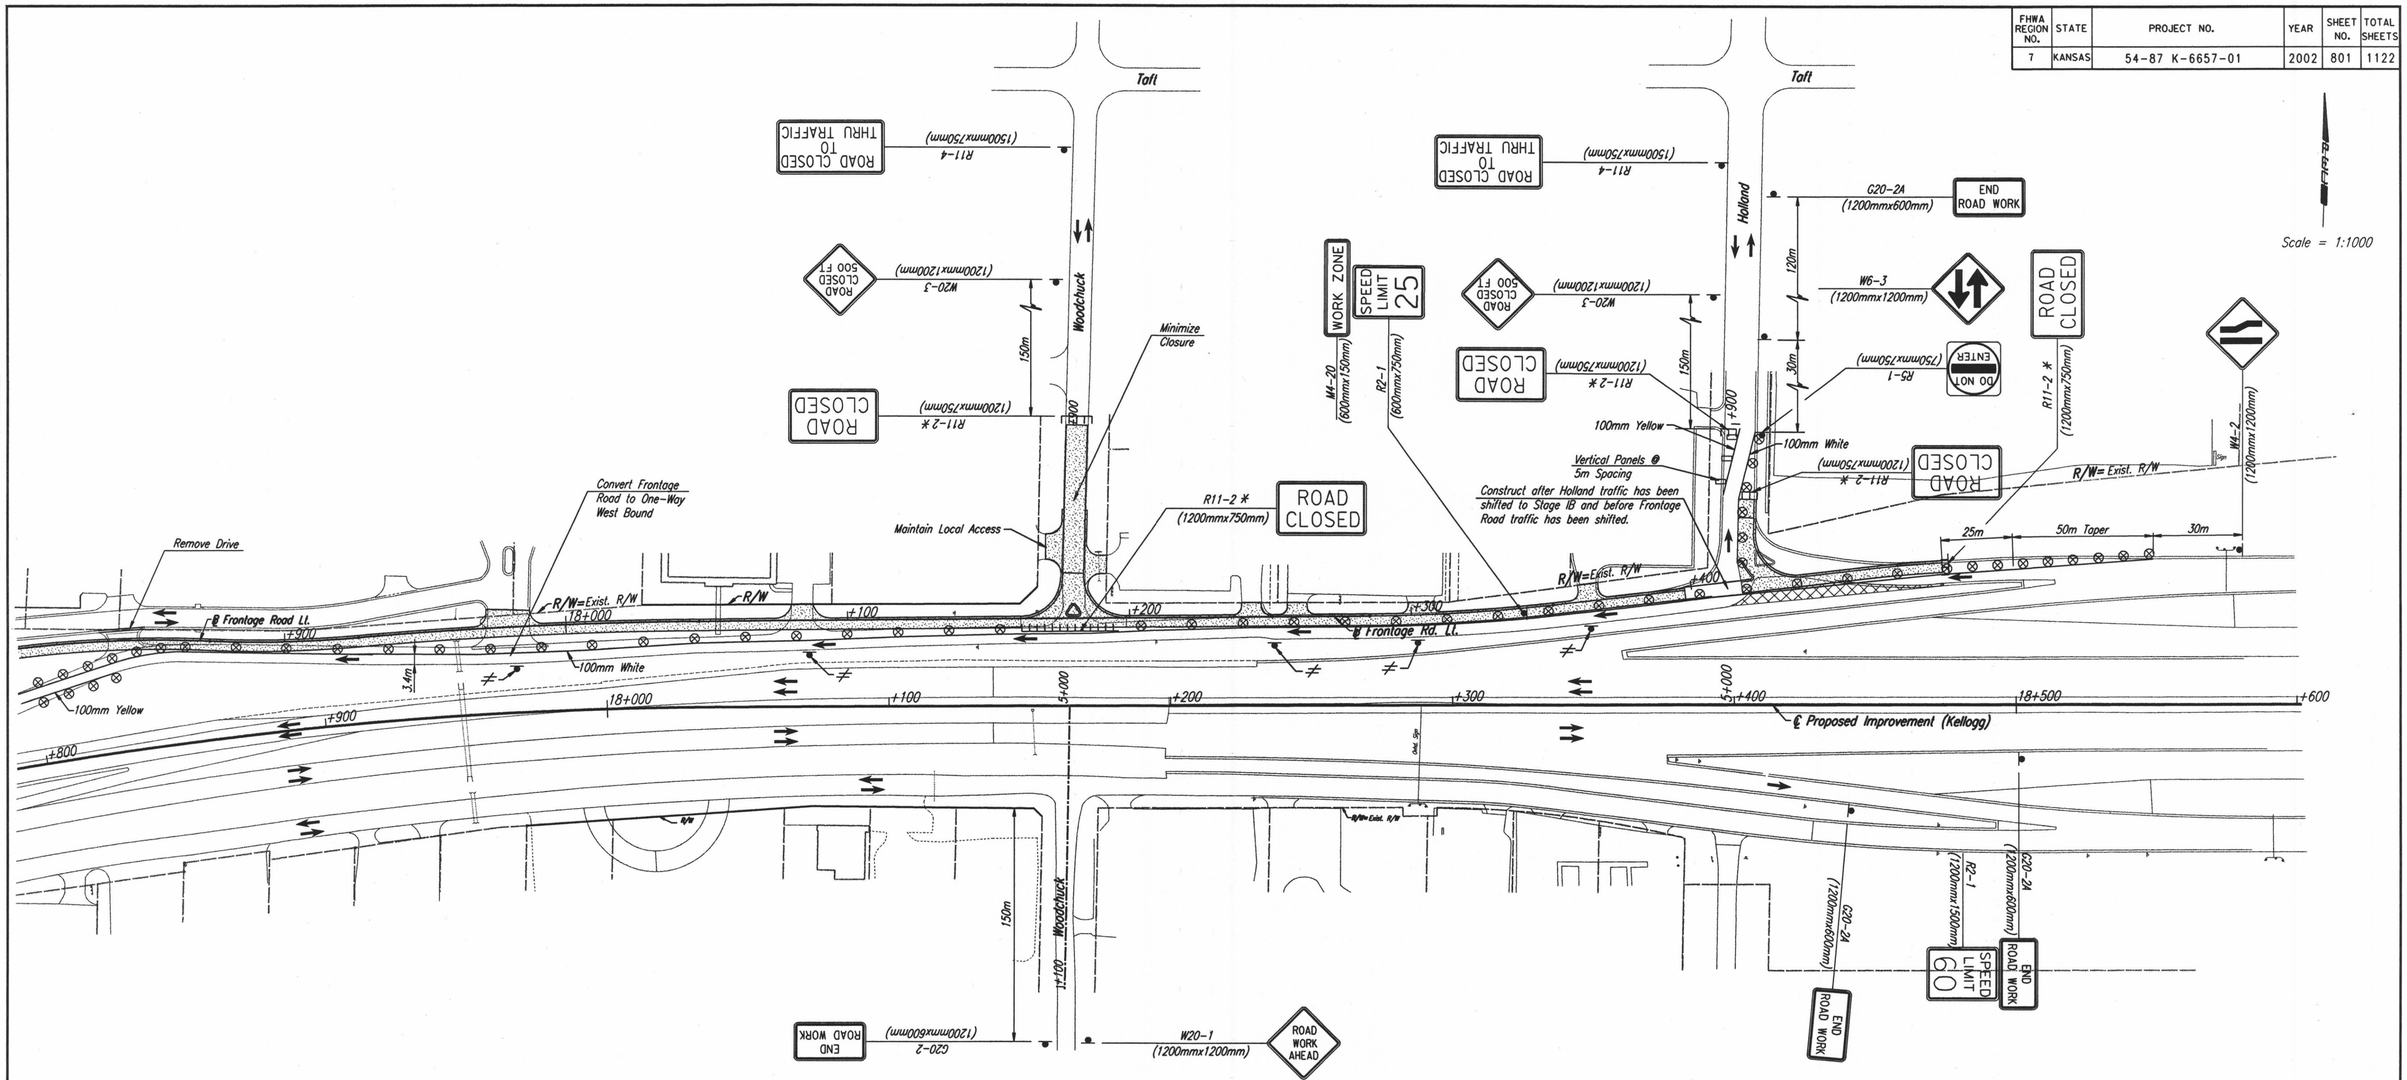

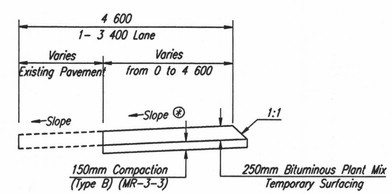

TYPICAL SECTION - TEMP. WIDENING

Fr. Rd. Lt. Sta. 18+413.0 to Sta. 18+419.5
⊛ Match Existing Pavement Slope

No.	Revisions	By	Date
1			

CITY OF WICHITA
TRAFFIC CONTROL
STAGE IA
STA. 17+800 TO STA. 18+600
SEDGWICK COUNTY

Professional Engineering Consultants, P.A.
303 S. TOPEKA • WICHITA, KANSAS 67202
316-262-2691 • FAX 316-262-3003

Designed by	RPG, RWM	Checked by	WDH	
Drawn by	JGP	Date	April, 2002	Job No. 97362

DATE	BY	REFERENCES NOTED	REFERENCES CHECKED

DSNR: RCH OPER: JGP SCALE: 1:1000 BY: svb
I:/1997/97362/SEQUENCE/STAGE I/PL178.DGN 1-03-2002 13:30:56 LAST REV: 4-15-2002