FHWA REGION NO.	STATE	PROJECT NO.	YEAR	SHEET NO.	TOTAL SHEETS
7	KANSAS	54-87 K-6657-01	2002	805	1122

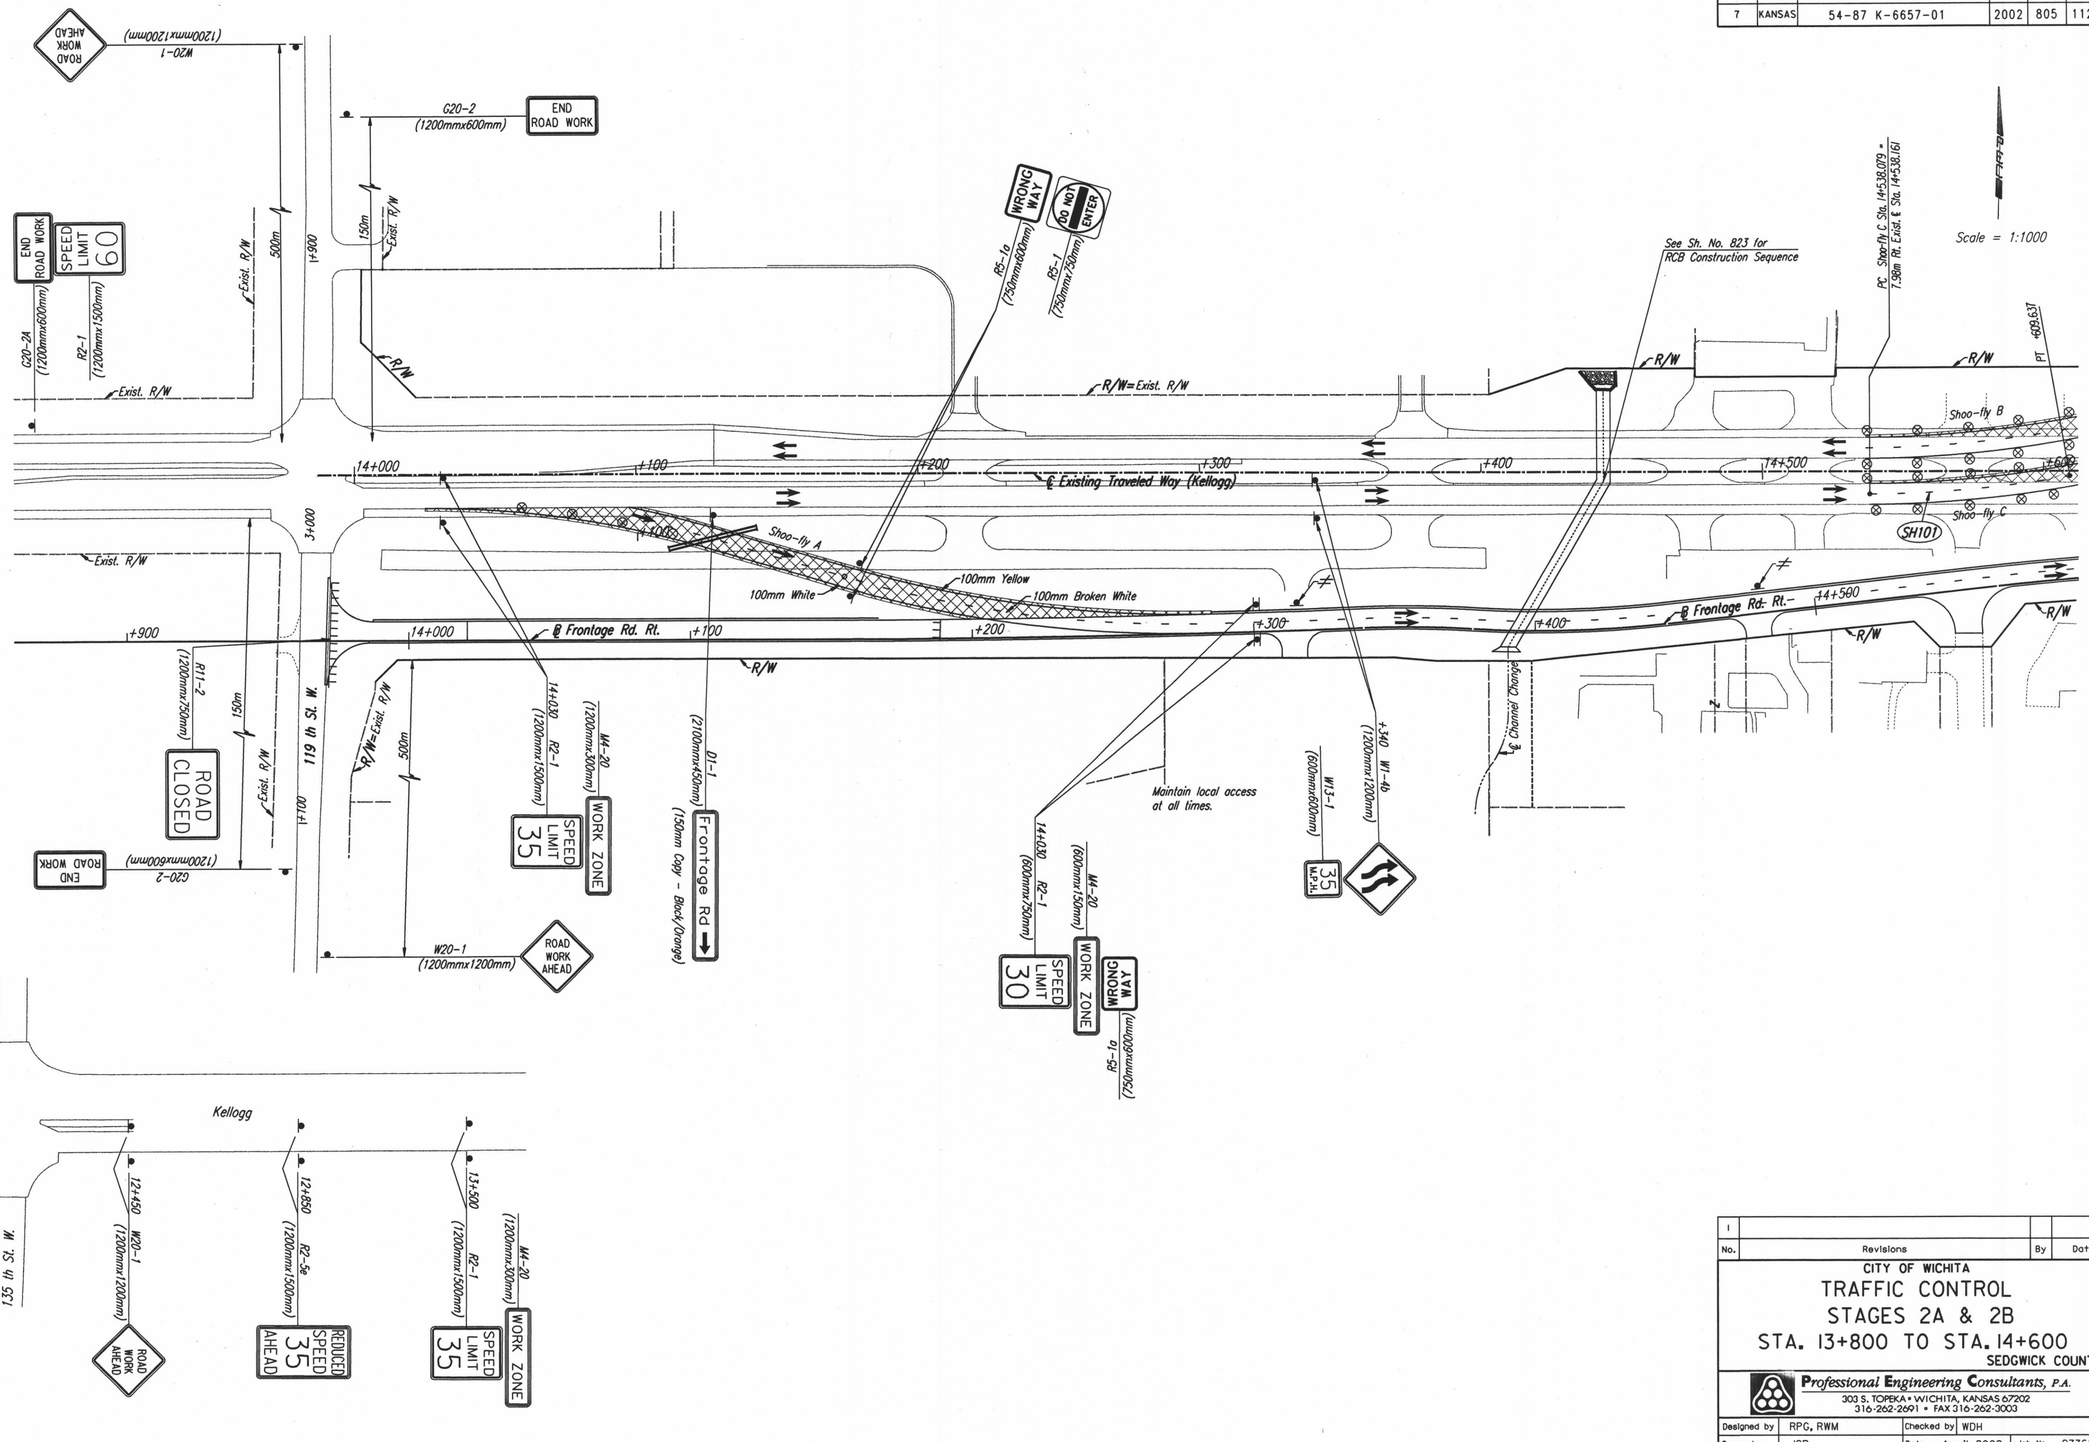

No.	Revisions	By	Date
1			

CITY OF WICHITA

TRAFFIC CONTROL
STAGES 2A & 2B
STA. 13+800 TO STA. 14+600

SEDGWICK COUNTY

Professional Engineering Consultants, P.A.
303 S. TOPEKA • WICHITA, KANSAS 67202
316-262-2691 • FAX 316-262-3003

Designed by	RPG, RWM	Checked by	WDH	
Drawn by	JGP	Date	April, 2002	Job No. 97362

REFERENCES NOTED	BY	DATE
REFERENCES CHECKED		

DSNR: OPER: JGP SCALE: 1:1000
I:/1997/97362/SEQUENCE/STAGE 2A/PL138.DGN 1-17-2002 11:23:36 LAST REV: 3-29-2002 BY: svb