FHWA REGION NO.	STATE	PROJECT NO.	YEAR	SHEET NO.	TOTAL SHEETS
7	KANSAS	54-87 K-6657-01	2002	814	1122

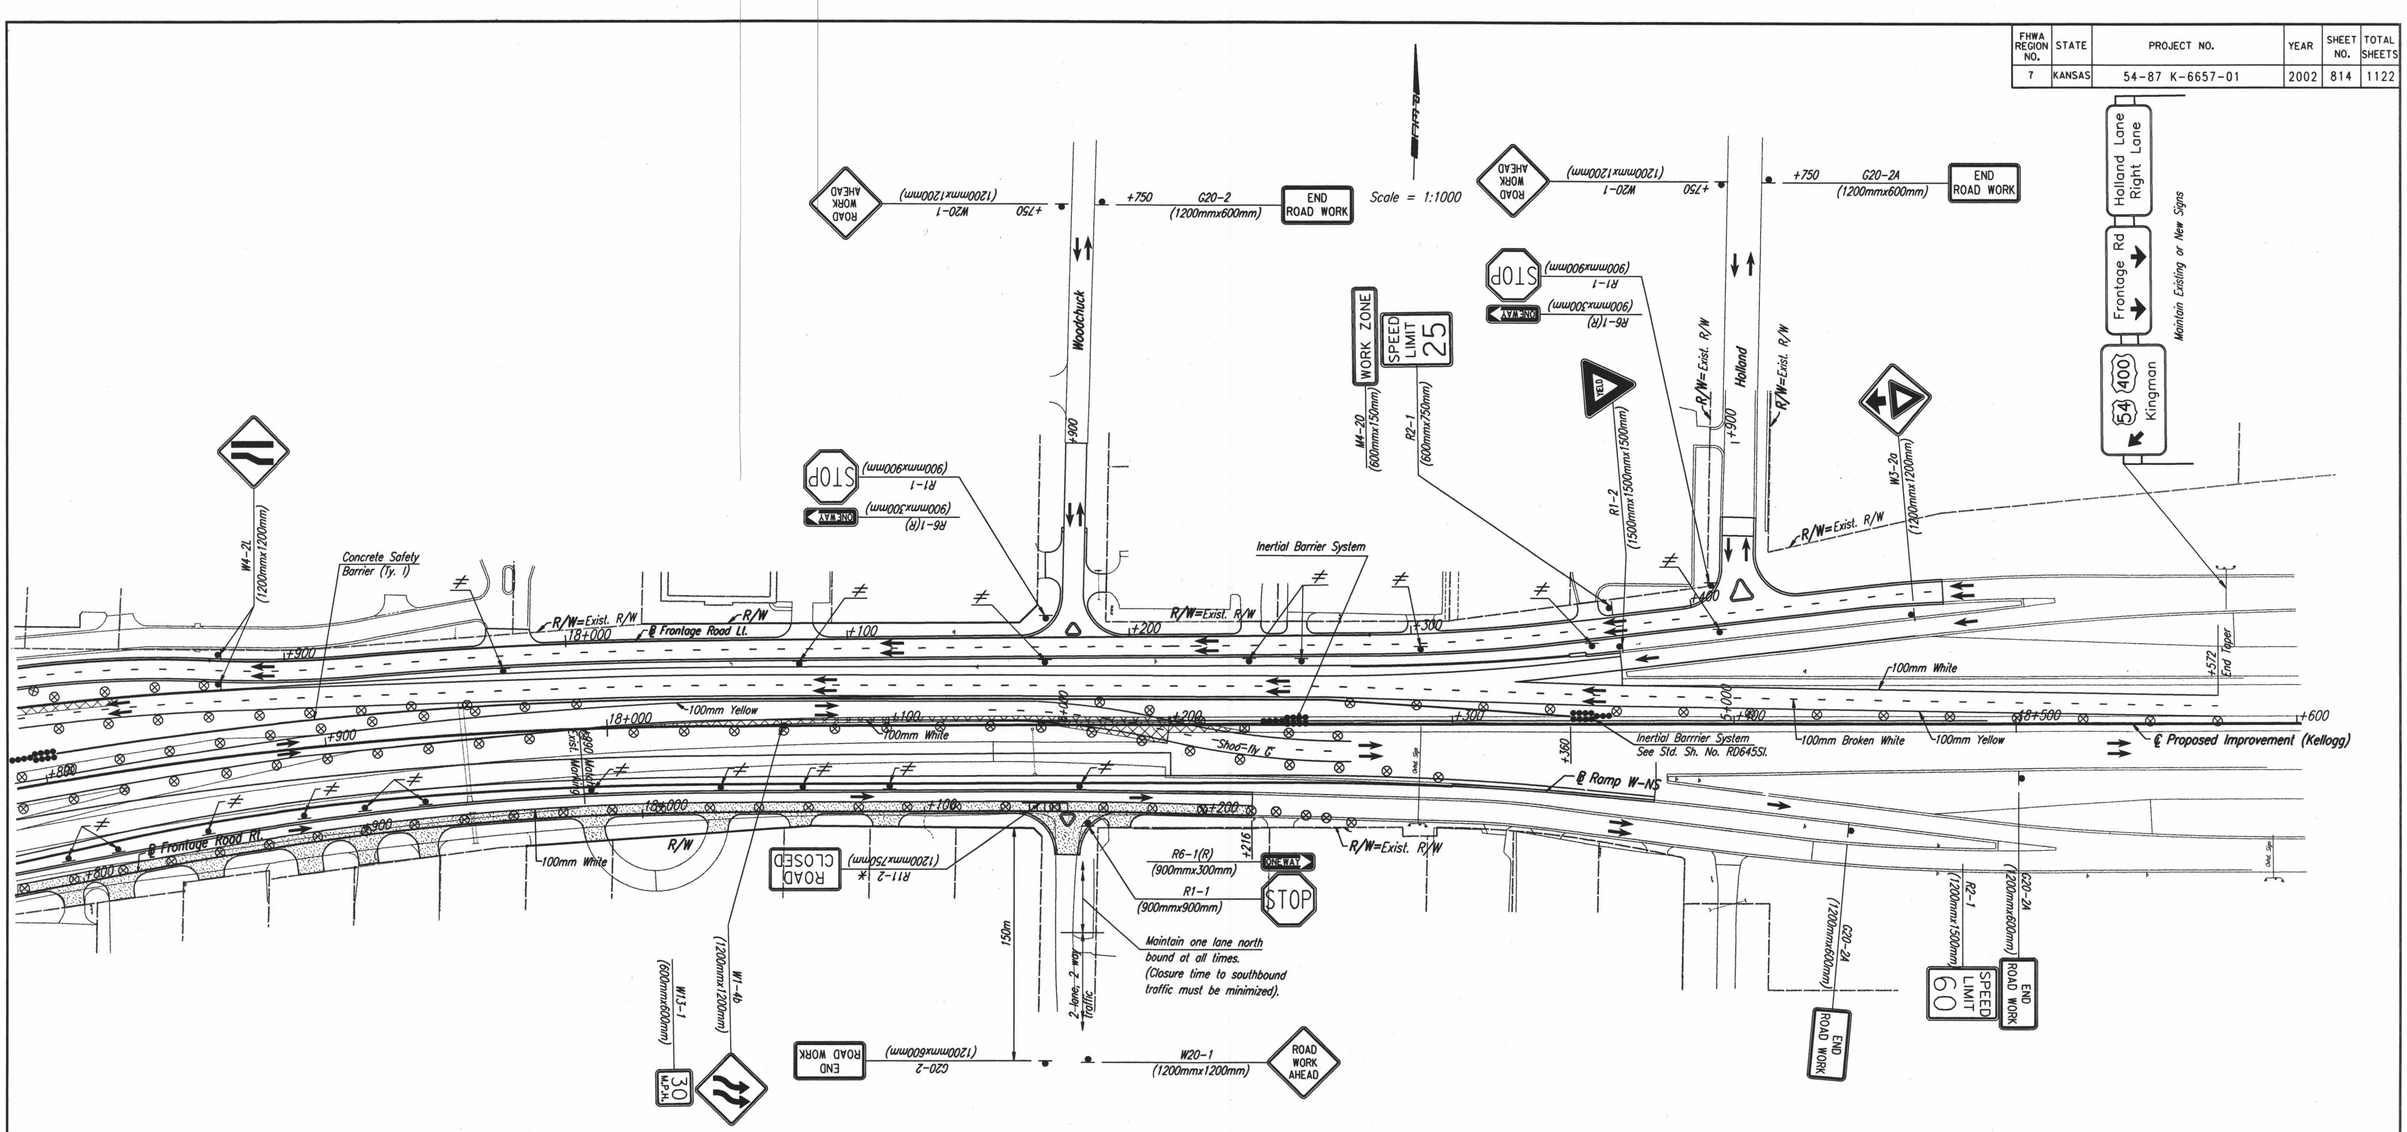

No.	Revisions	By	Date
1			

CITY OF WICHITA

TRAFFIC CONTROL
STAGE 2B
STA. 17+800 TO STA. 18+600

SEDGWICK COUNTY

Professional Engineering Consultants, P.A.
303 S. TOPEKA • WICHITA, KANSAS 67202
316-262-2691 • FAX 316-262-3003

Designed by	RPG, RWM	Checked by	WDH
Drawn by	JGP	Date	April, 2002
Job No.	97362		

	BY	DATE
REFERENCES NOTED		
REFERENCES CHECKED		

DSNR: OPER: JGP SCALE: 1:1000
I:/1997/97362/SEQUENCE/STAGE 2B/PL178.DGN 1-23-2002 8:12:06 LAST REV: 3-29-2002 BY: svb