FHWA REGION NO.	STATE	PROJECT NO.	YEAR	SHEET NO.	TOTAL SHEETS
7	KANSAS	54-87 K-6657-01	2002	817	1122

	BY	DATE
REFERENCES NOTED		
REFERENCES CHECKED		

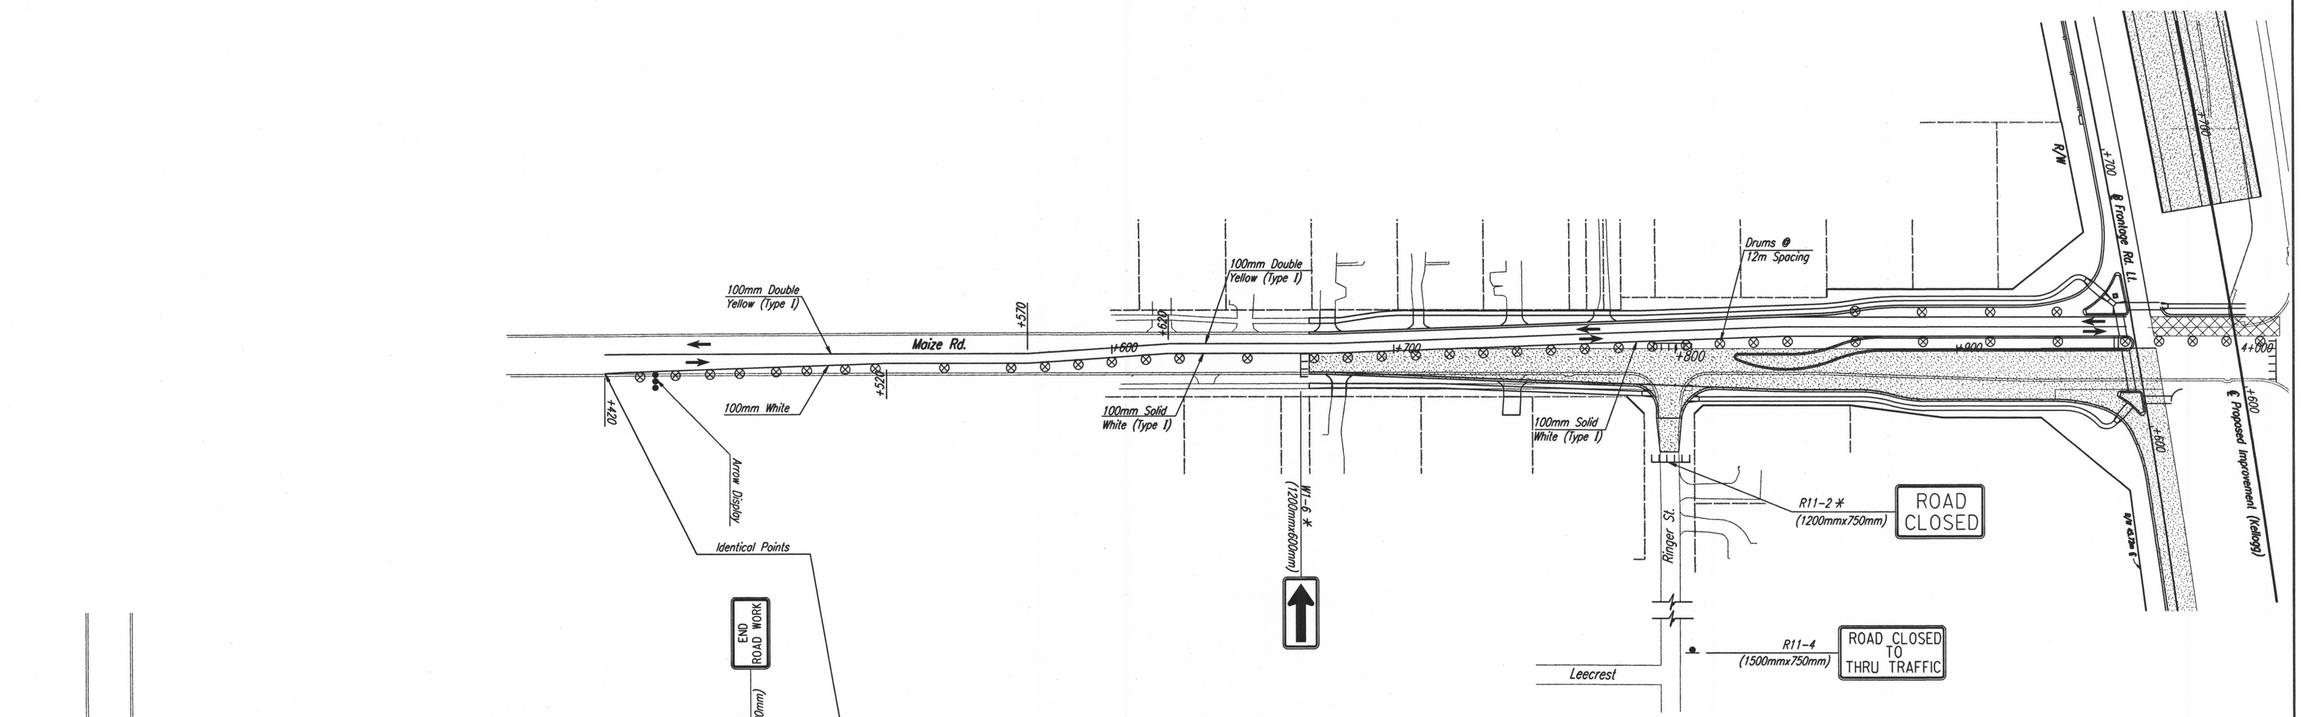

No.	Revisions	By	Date
1			

CITY OF WICHITA

MAIZE ROAD
TRAFFIC CONTROL - STAGE IB
STA. 3+600 TO STA. 4+000

SEDGWICK COUNTY

Professional Engineering Consultants, P.A.
303 S. TOPEKA • WICHITA, KANSAS 67202
316-262-2691 • FAX 316-262-3003

Designed by	RPG, RWM	Checked by	WDH
Drawn by	JGP	Date April, 2002	Job No. 97362

DSNR: OPER: JGP SCALE: 1:1000
I:/1997/97362/SEQUENCE/STAGE IB/MZPL3670.DGN 1-11-2002 11:09:15 LAST REV: 3-29-2002 BY: svb