FHWA REGION NO.	STATE	PROJECT NO.	YEAR	SHEET NO.	TOTAL SHEETS
7	KANSAS	54-87 K-6657-01	2002	873	1122

	BY	DATE
REFERENCES NOTED		
REFERENCES CHECKED		

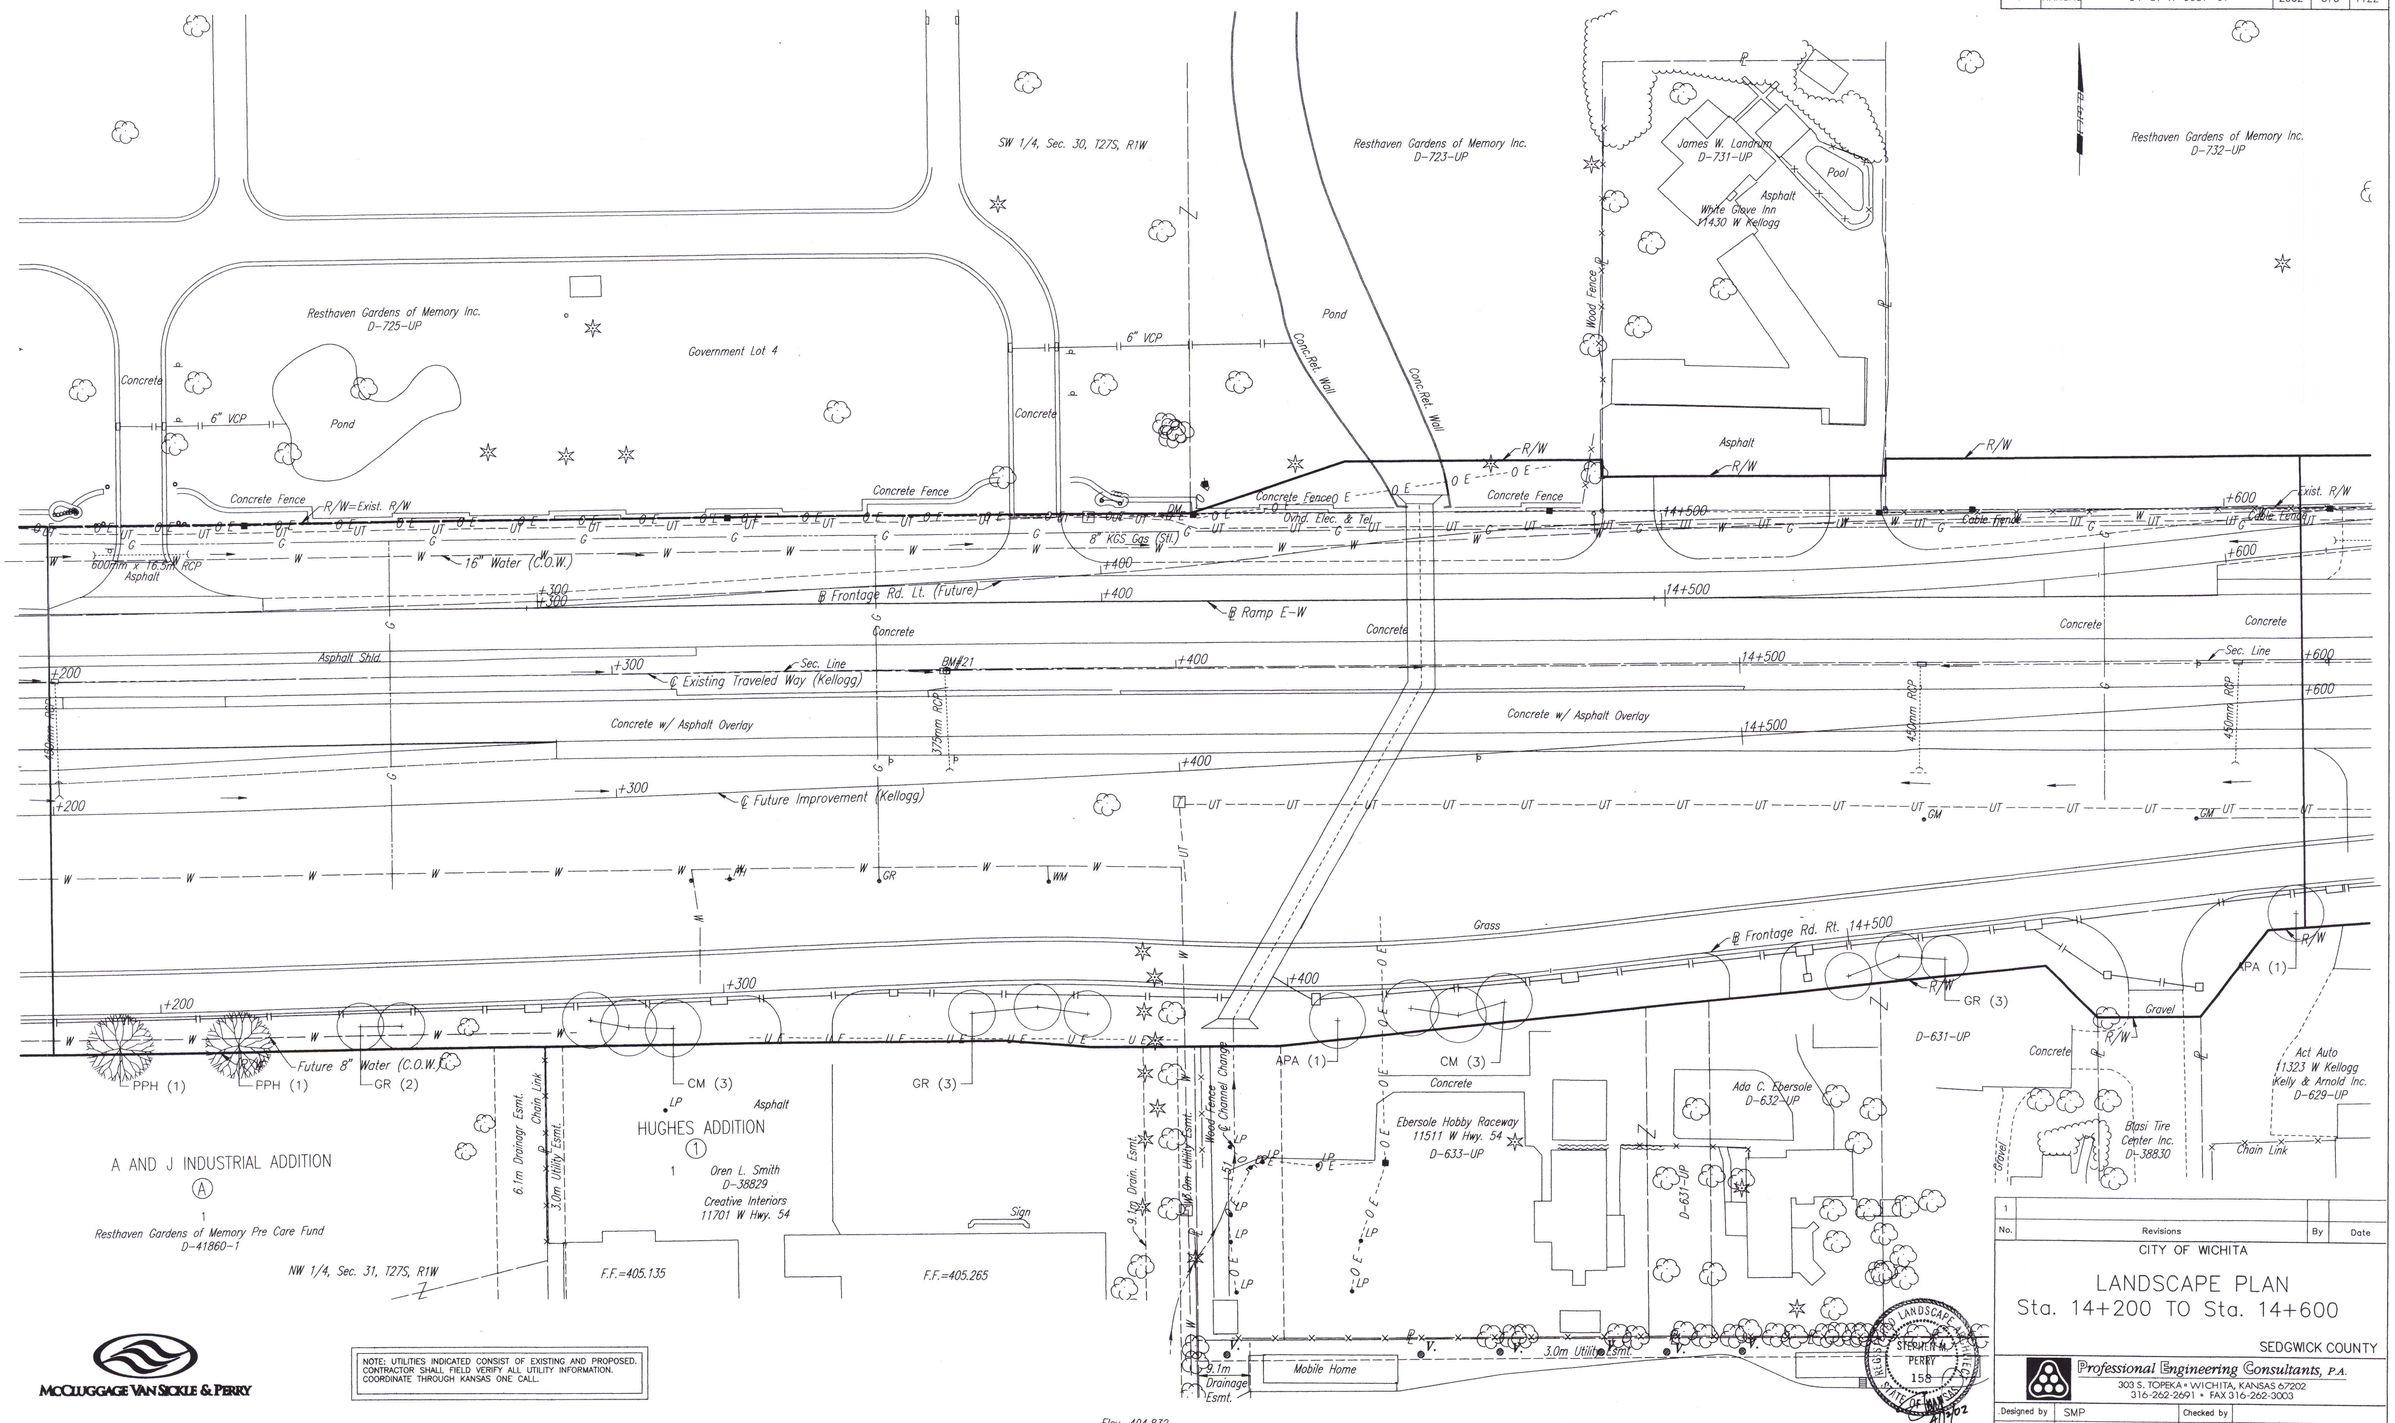

McCLUGGAGE VAN SICKLE & PERRY

NOTE: UTILITIES INDICATED CONSIST OF EXISTING AND PROPOSED. CONTRACTOR SHALL FIELD VERIFY ALL UTILITY INFORMATION. COORDINATE THROUGH KANSAS ONE CALL.

No.	Revisions	By	Date
1			

CITY OF WICHITA

LANDSCAPE PLAN
Sta. 14+200 TO Sta. 14+600

SEDGWICK COUNTY

Professional Engineering Consultants, P.A.
303 S. TOPEKA • WICHITA, KANSAS 67202
316-262-2691 • FAX 316-262-3003

STEPHEN M. PERRY 158 STATE OF KANSAS 4/17/02

Designed by	SMP	Checked by	
Drawn by	DWR	Date April, 2002	Job No. 97362

DSNR: OPER: DWR SCALE: 1:500
F:/9934/IS142 BY:DWR