FHWA REGION NO.	STATE	PROJECT NO.	YEAR	SHEET NO.	TOTAL SHEETS
7	KANSAS	54-87 K-6657-01	2002	885	1122

Scale: 1:500

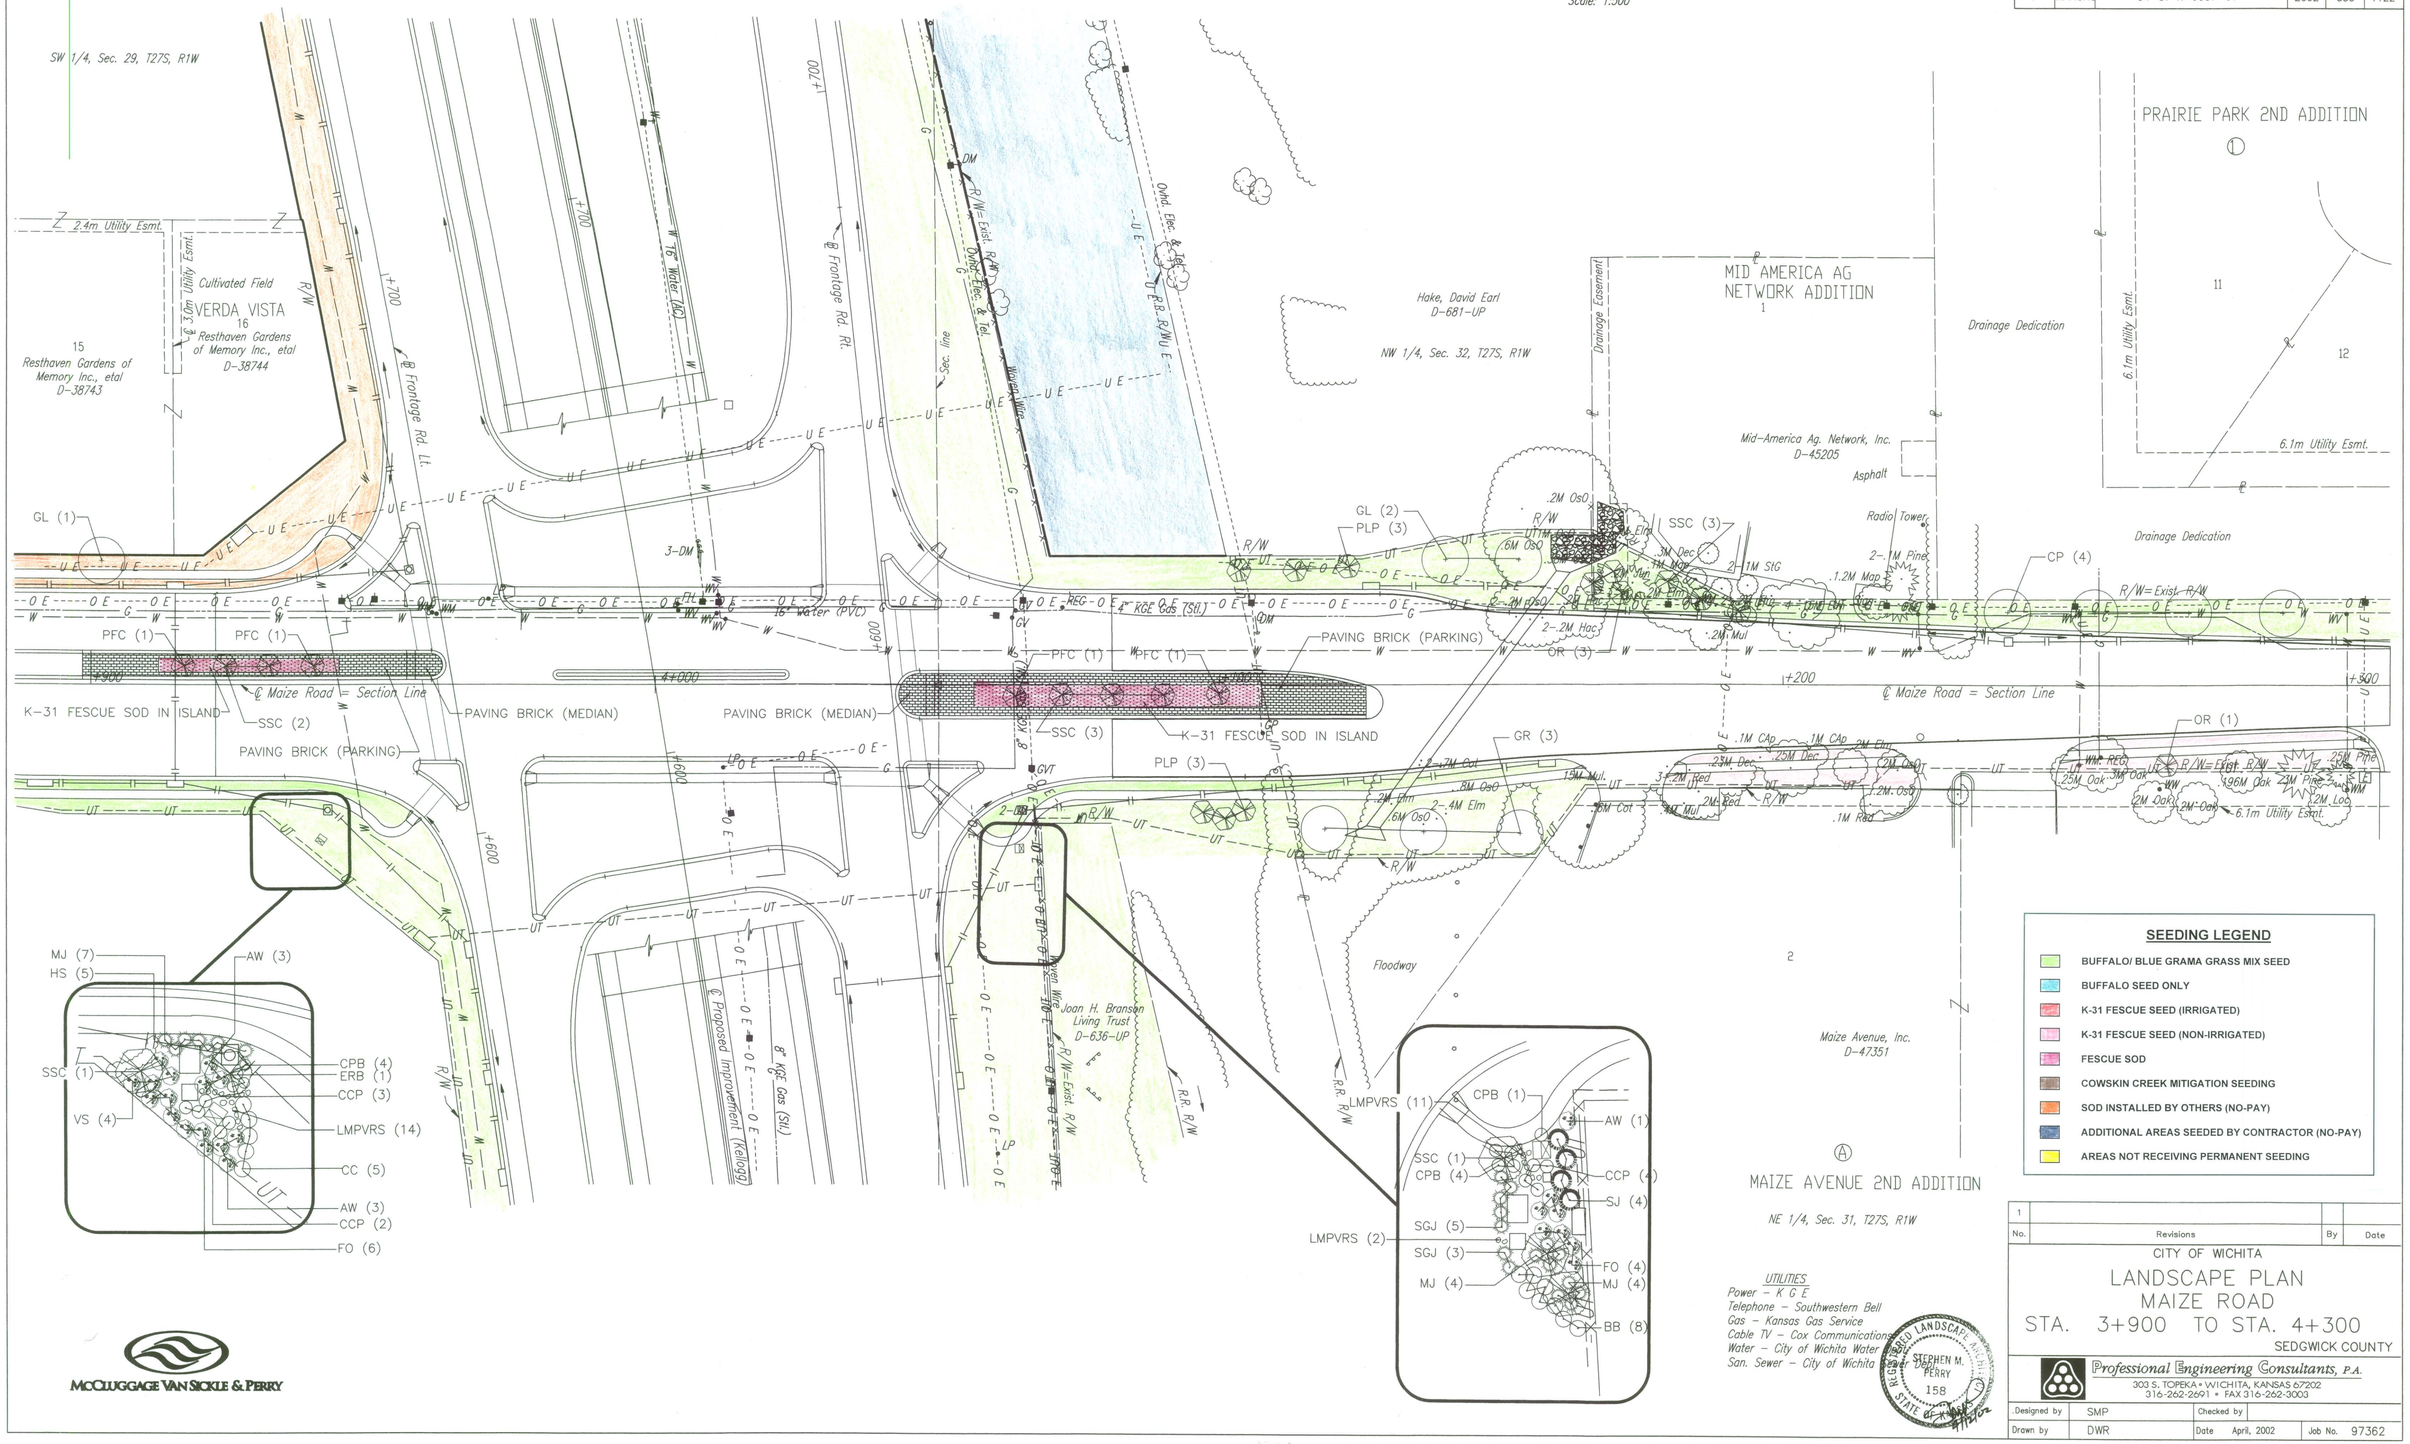

SEEDING LEGEND

- BUFFALO/ BLUE GRAMA GRASS MIX SEED
- BUFFALO SEED ONLY
- K-31 FESCUE SEED (IRRIGATED)
- K-31 FESCUE SEED (NON-IRRIGATED)
- FESCUE SOD
- COWSKIN CREEK MITIGATION SEEDING
- SOD INSTALLED BY OTHERS (NO-PAY)
- ADDITIONAL AREAS SEEDED BY CONTRACTOR (NO-PAY)
- AREAS NOT RECEIVING PERMANENT SEEDING

UTILITIES
Power – K G E
Telephone – Southwestern Bell
Gas – Kansas Gas Service
Cable TV – Cox Communications
Water – City of Wichita Water Dept.
San. Sewer – City of Wichita Sewer Dept.

REGISTERED LANDSCAPE ARCHITECT STEPHEN M. PERRY 158 STATE OF KANSAS 4/12/02

No.	Revisions	By	Date
1			

CITY OF WICHITA
LANDSCAPE PLAN
MAIZE ROAD
STA. 3+900 TO STA. 4+300
SEDGWICK COUNTY

Professional Engineering Consultants, P.A.
303 S. TOPEKA • WICHITA, KANSAS 67202
316-262-2691 • FAX 316-262-3003

Designed by	SMP	Checked by	
Drawn by	DWR	Date April, 2002	Job No. 97362

McCLUGGAGE VAN SICKLE & PERRY

DATE	BY	
		REFERENCES NOTED
		REFERENCES CHECKED

DSNR: WDH OPER: DWR SCALE: 1:500
F:/9934/MZLS.3900