| FHWA REGION NO. | STATE | PROJECT NO. | YEAR | SHEET NO. | TOTAL SHEETS |
|---|---|---|---|---|---|
| 7 | KANSAS | 54-87 6657-01 | 2002 | 891 | 1122 |

| DATE | BY | |
|---|---|---|
| | | REFERENCES NOTED |
| | | REFERENCES CHECKED |

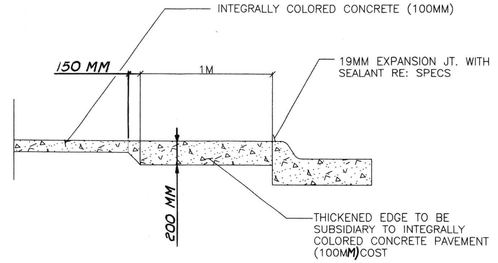


## DETAIL 1

N.T.S.

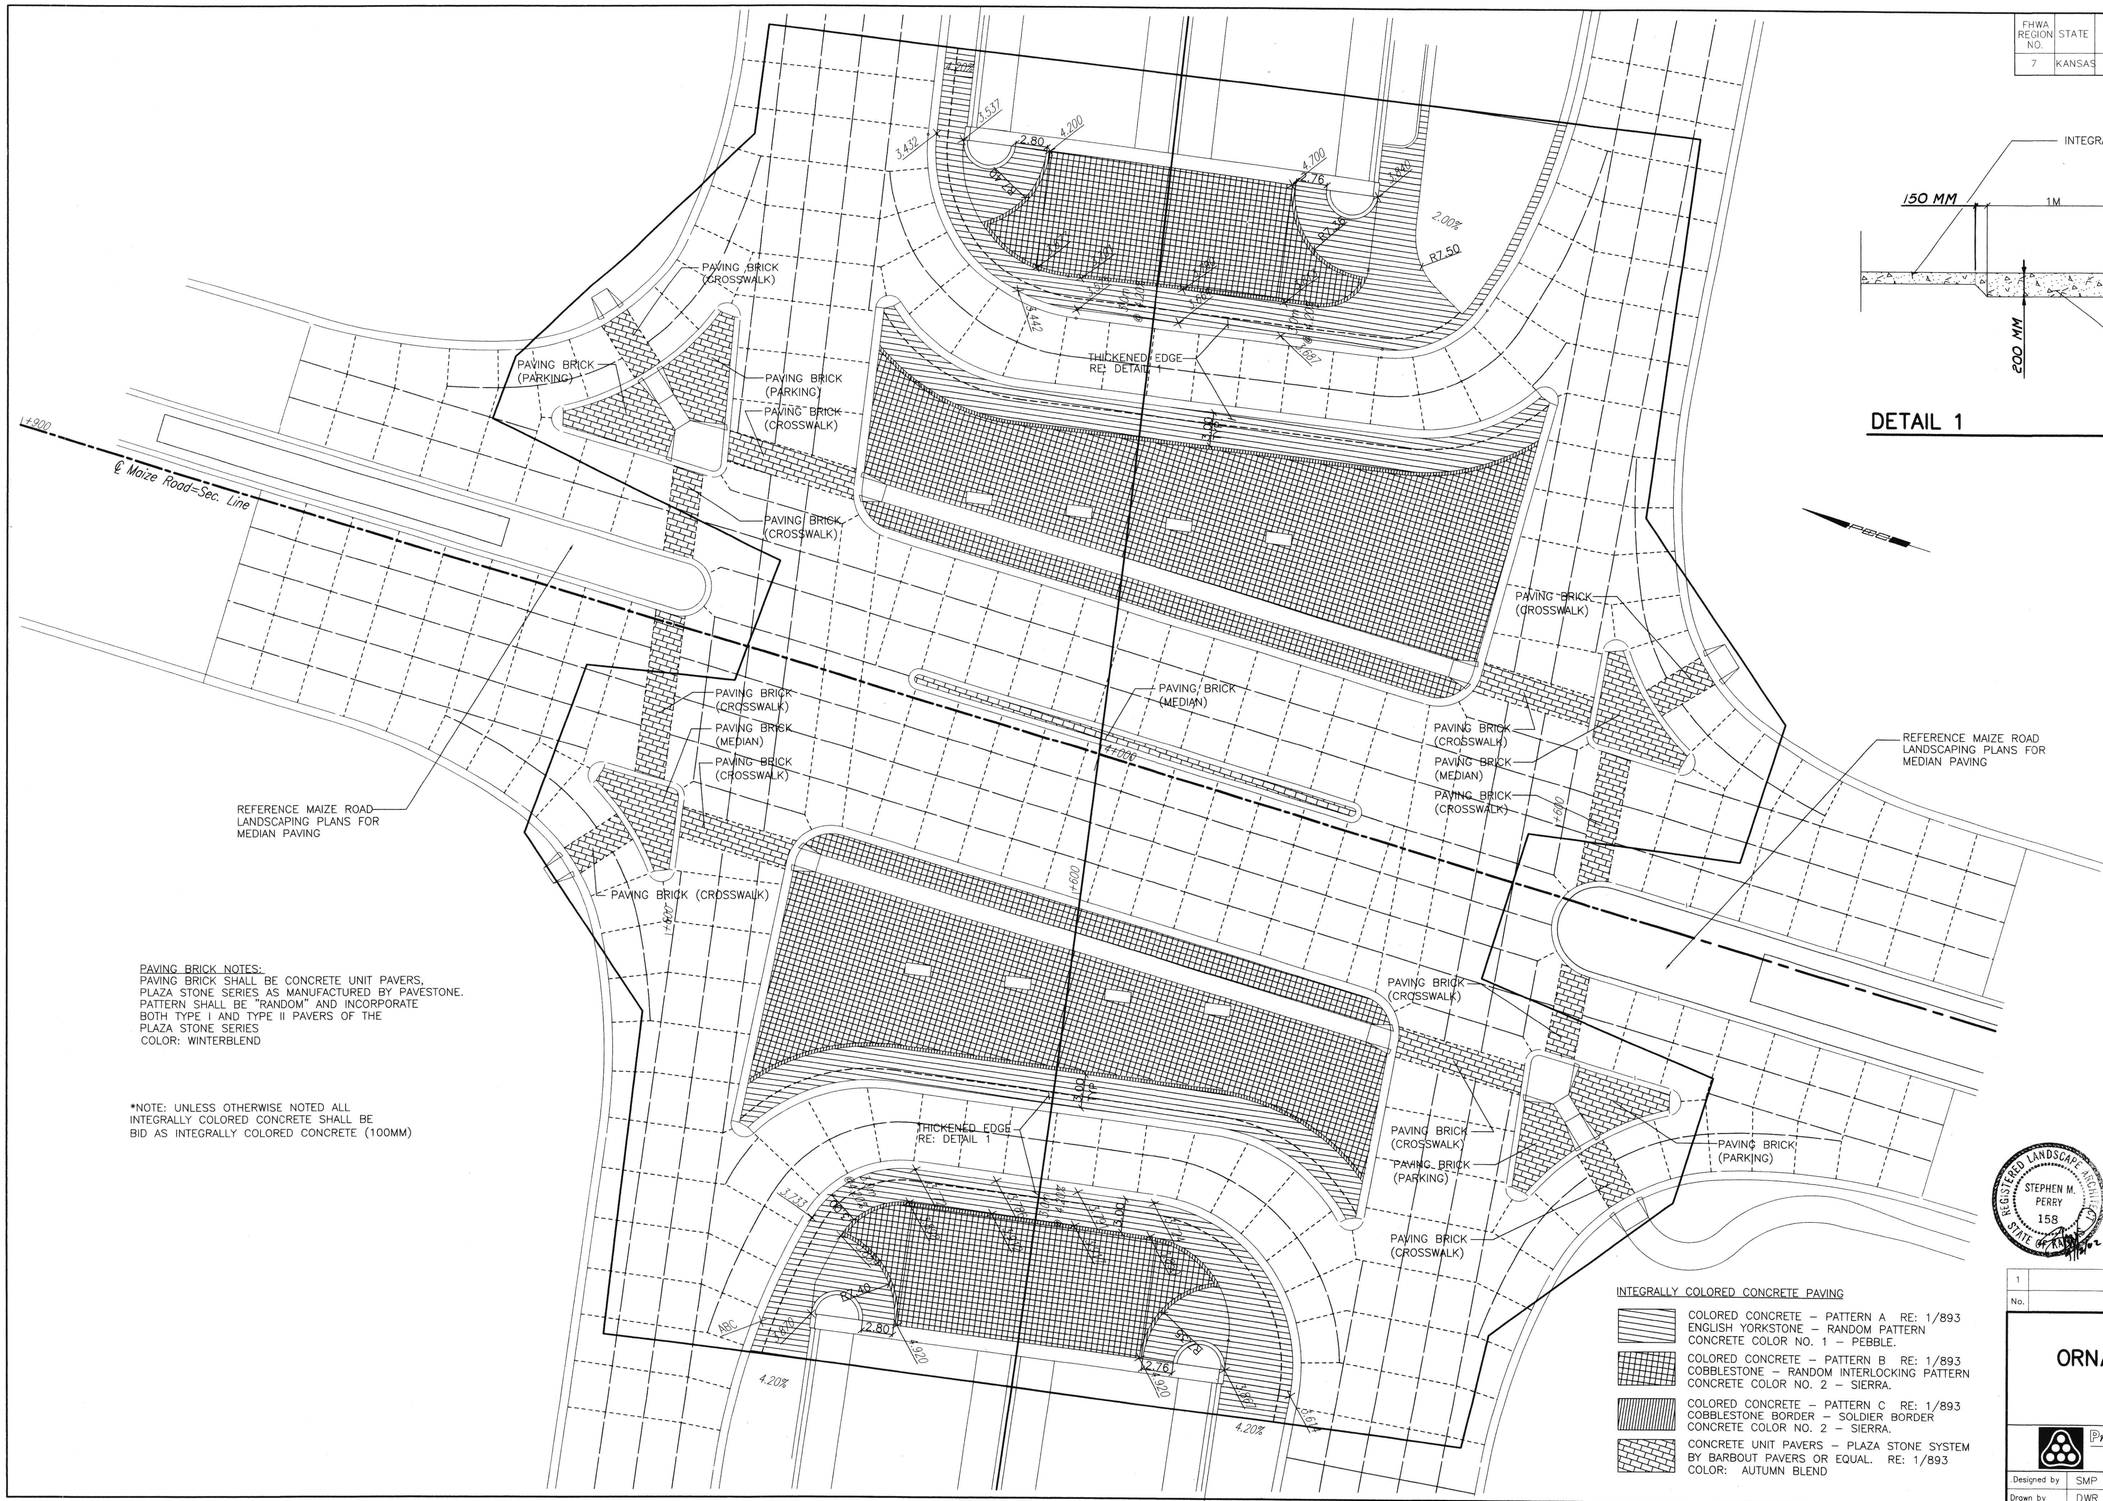
℄ Maize Road-Sec. Line
PAVING BRICK (CROSSWALK)
PAVING BRICK (PARKING)
PAVING BRICK (PARKING)
PAVING BRICK (CROSSWALK)
PAVING BRICK (CROSSWALK)
THICKENED EDGE RE: DETAIL 1
PAVING BRICK (CROSSWALK)
PAVING BRICK (MEDIAN)
PAVING BRICK (CROSSWALK)
PAVING BRICK (MEDIAN)
PAVING BRICK (CROSSWALK)
PAVING BRICK (CROSSWALK)
PAVING BRICK (CROSSWALK)
REFERENCE MAIZE ROAD LANDSCAPING PLANS FOR MEDIAN PAVING
REFERENCE MAIZE ROAD LANDSCAPING PLANS FOR MEDIAN PAVING
PAVING BRICK (CROSSWALK)
PAVING BRICK (CROSSWALK)
PAVING BRICK (PARKING)
PAVING BRICK (CROSSWALK)
PAVING BRICK (PARKING)
THICKENED EDGE RE: DETAIL 1
PAVING BRICK (CROSSWALK)
4.20%
4.20%
2.00%
R7.50
R7.50
2.80
2.76
4.200
4.700
3.637
3.432
3.600
4.202
4.000
4.000
4.000