FHWA REGION NO.	STATE	PROJECT NO.	YEAR	SHEET NO.	TOTAL SHEETS
7	KANSAS	54-87K-0057-01	2002	896	1122

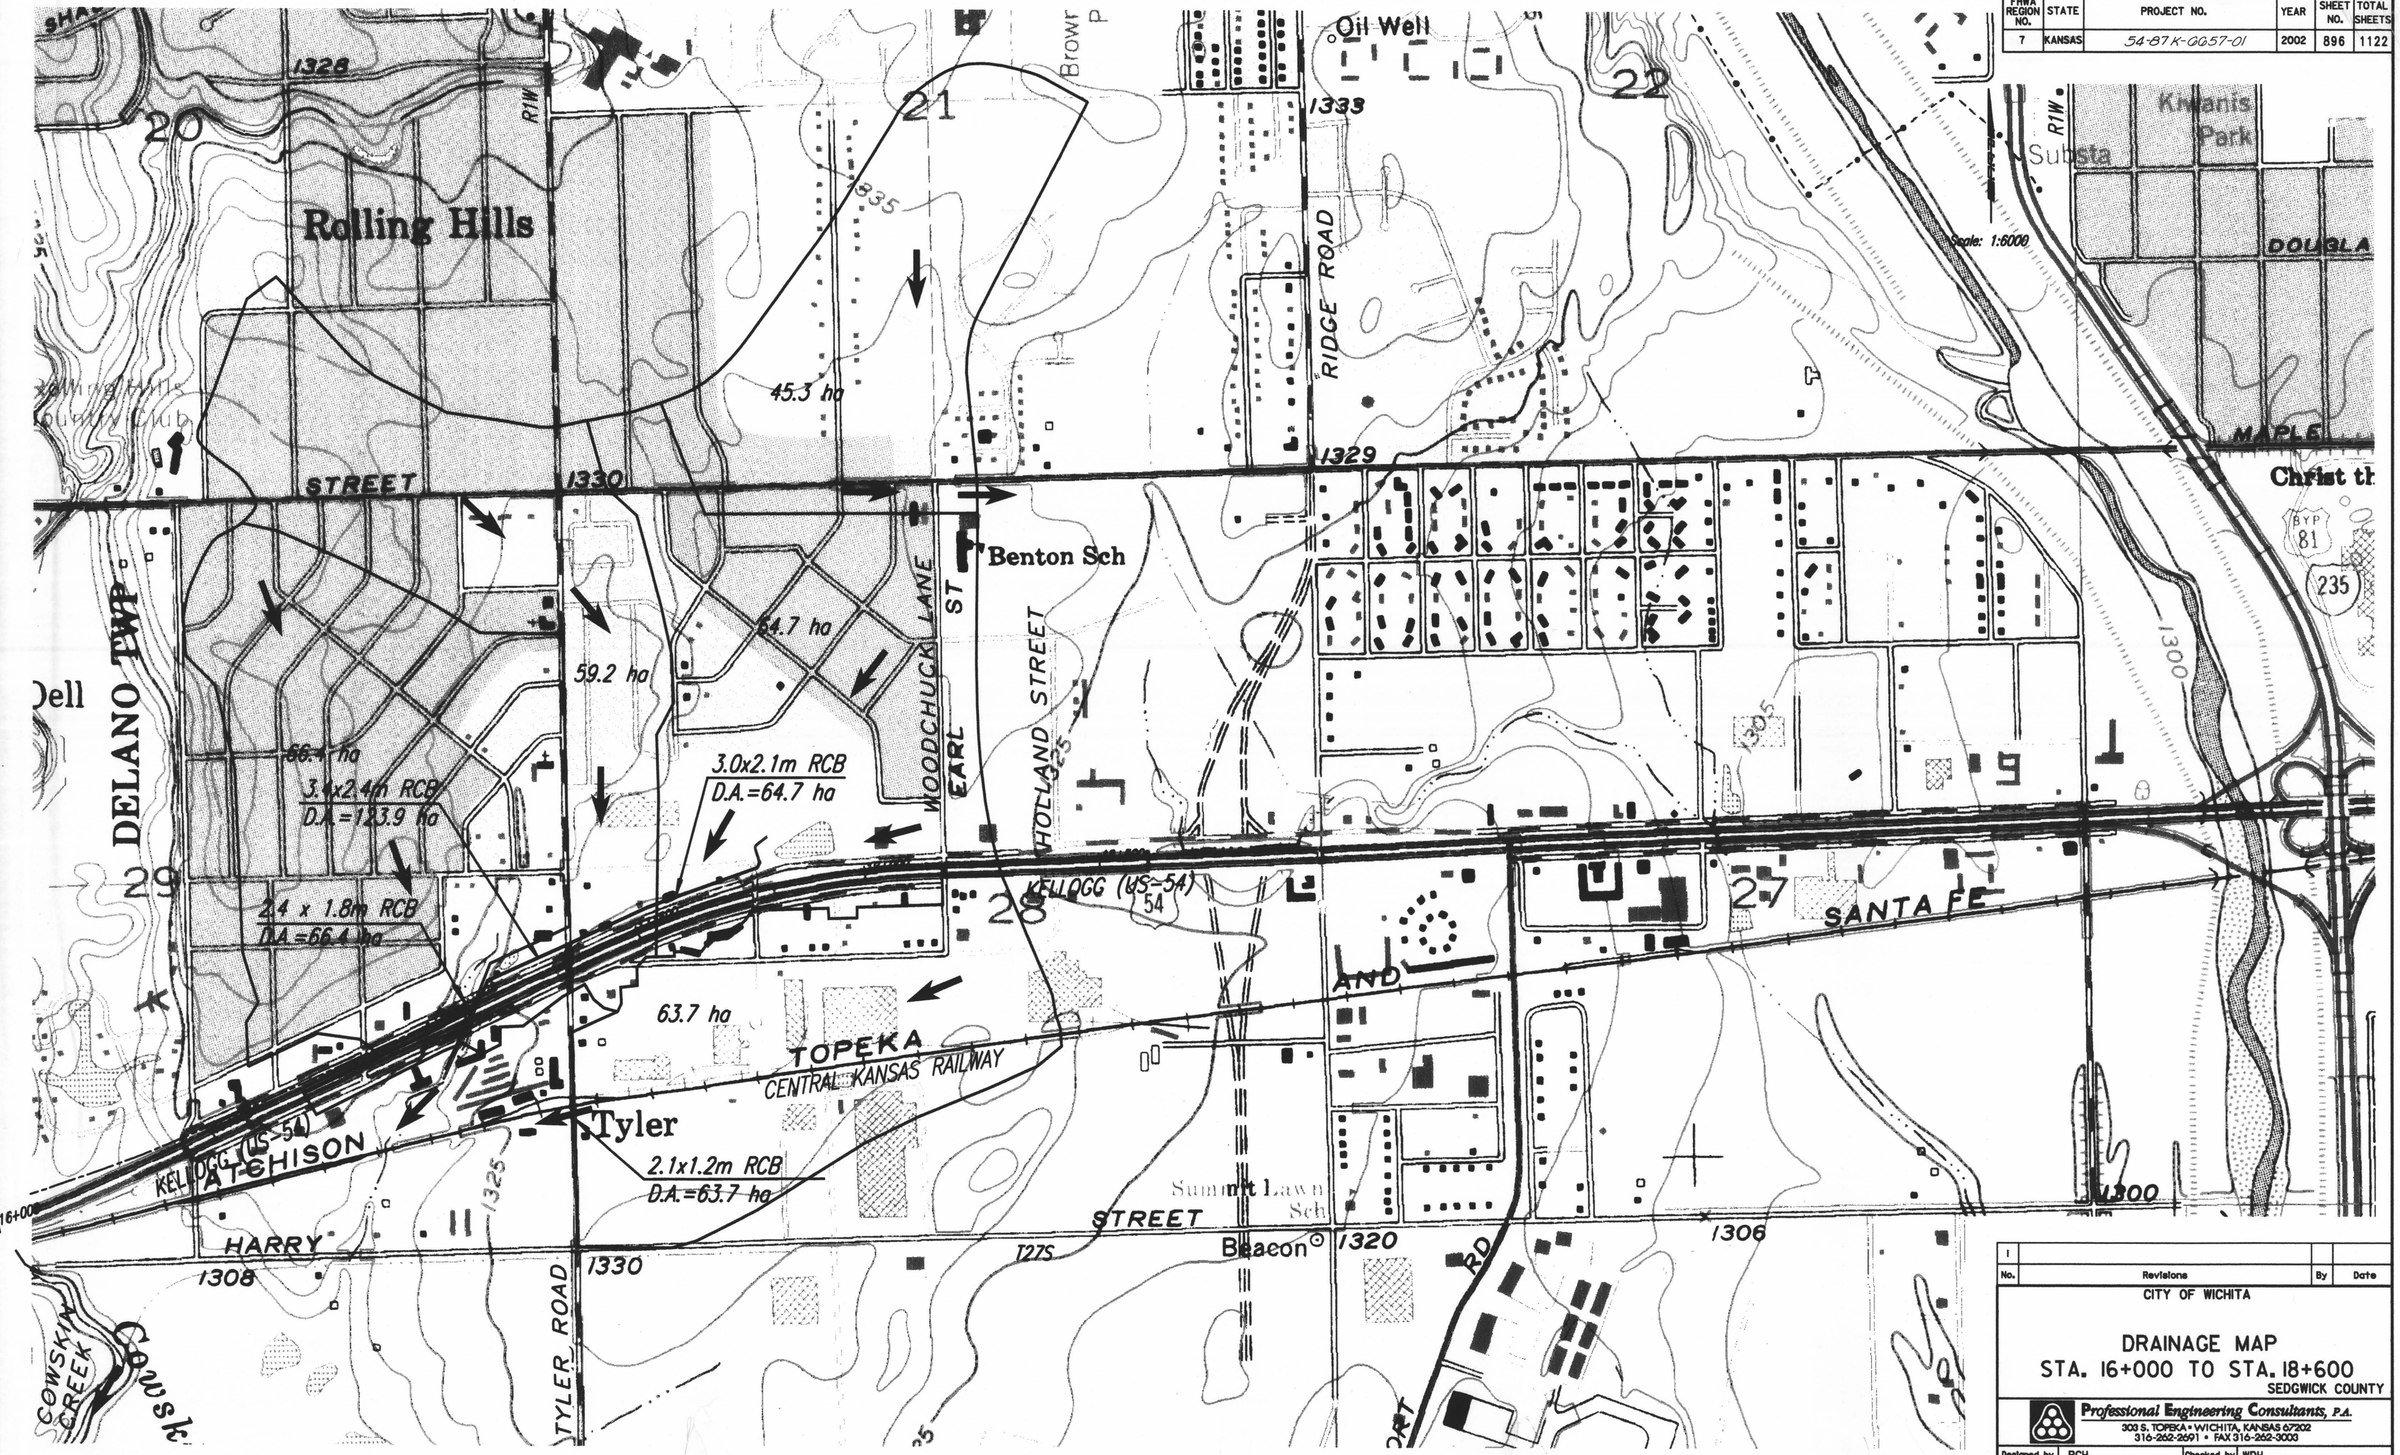

No.	Revisions	By	Date
1			

CITY OF WICHITA

DRAINAGE MAP
STA. 16+000 TO STA. 18+600
SEDGWICK COUNTY

Professional Engineering Consultants, P.A.
303 S. TOPEKA • WICHITA, KANSAS 67202
316-262-2691 • FAX 316-262-3003

Designed by	RCH	Checked by	WDH
Drawn by	JGP	Date April, 2002	Job No. 97362

REFERENCES NOTED	BY	DATE
REFERENCES CHECKED		

plotted by : svb 3-29-2002
h:\997\97362\drngmpdgn