FHWA REG NO.	STATE	PROJECT NO.	YEAR	SHEET NO.	TOTAL SHEETS
7	KANSAS	54-87 K-6657-01	2002	1116	1122

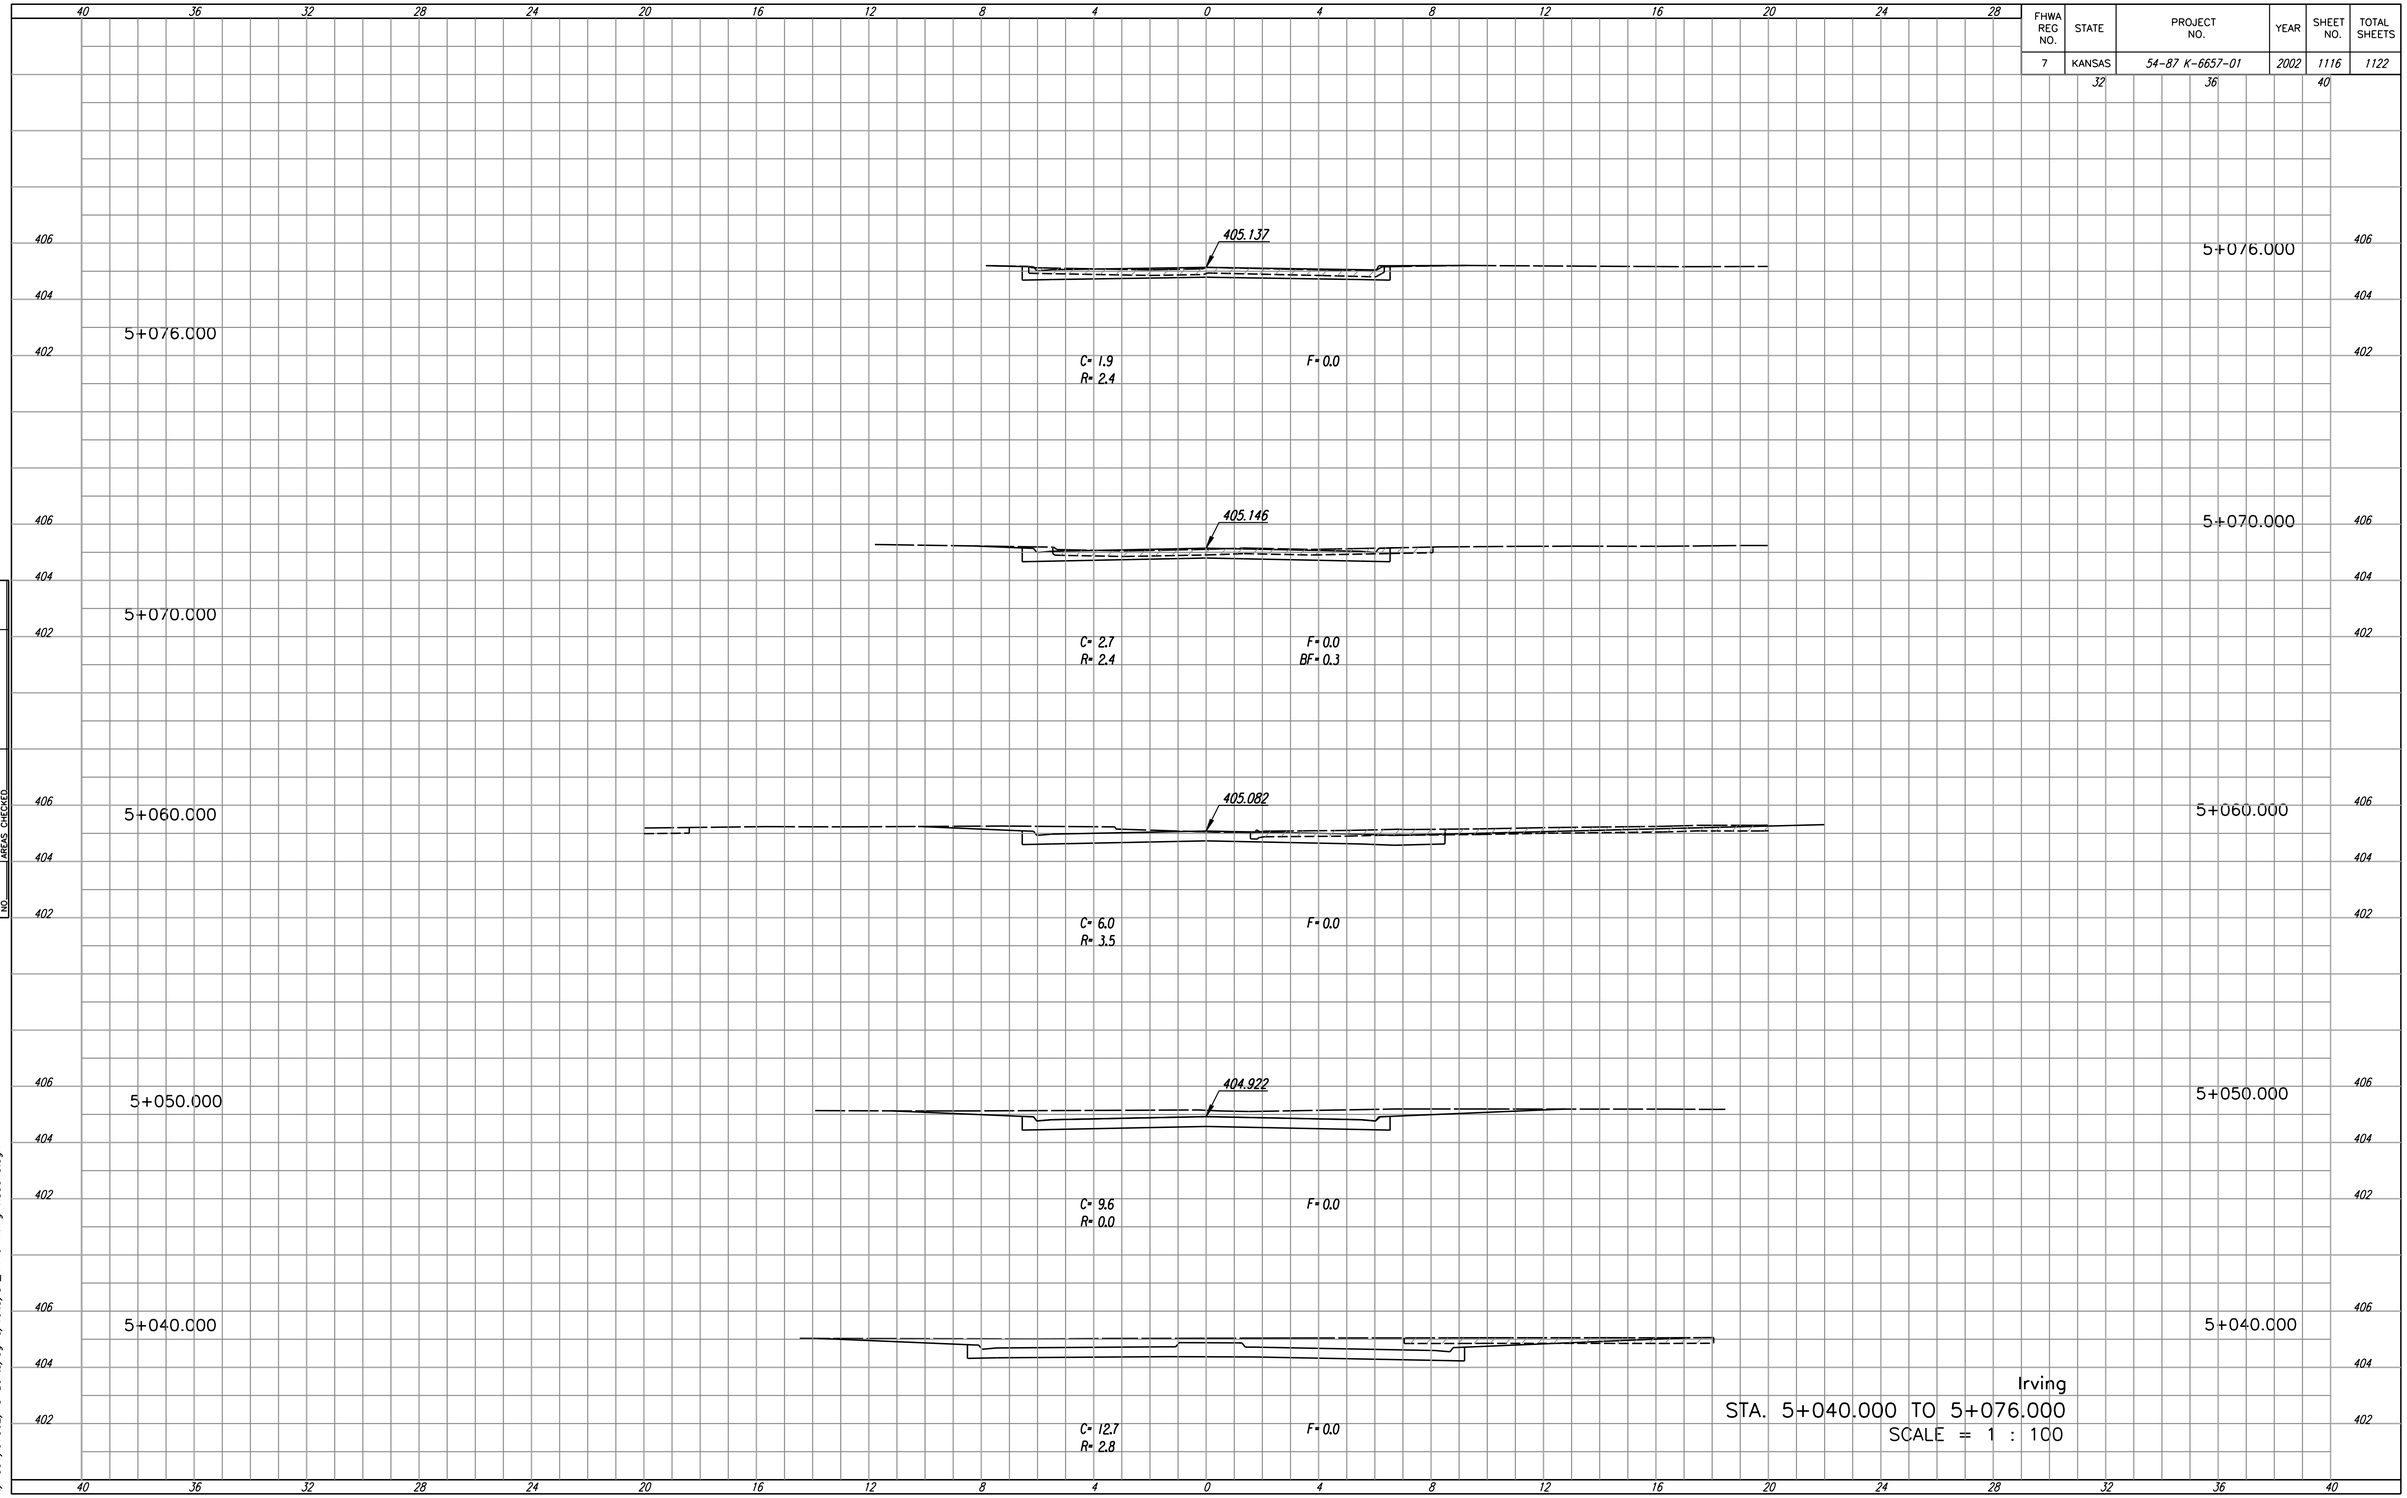

Irving

STA. 5+040.000 TO 5+076.000

SCALE = 1 : 100

FINAL SURVEY		BY	DATE
	SURVEYED		
	PLOTTED		
NOTE BOOK	PLOTTED		
	AREAS		
NO.	AREAS CHECKED		

DSN#: RWM OPER: SCALE: 1:100

t:/199/9/9362/As-Builts/dgns/Vol.5/Sh_1116-Irving-XS5040.dgn