PUB. ROAD DIV. NO.	STATE	FED. AID PROJ. NO.	FISCAL YEAR	SHEET NO.	TOTAL SHEETS
5	KANSAS	1	1970	141	229

35W-87L-35W-1(33)&3

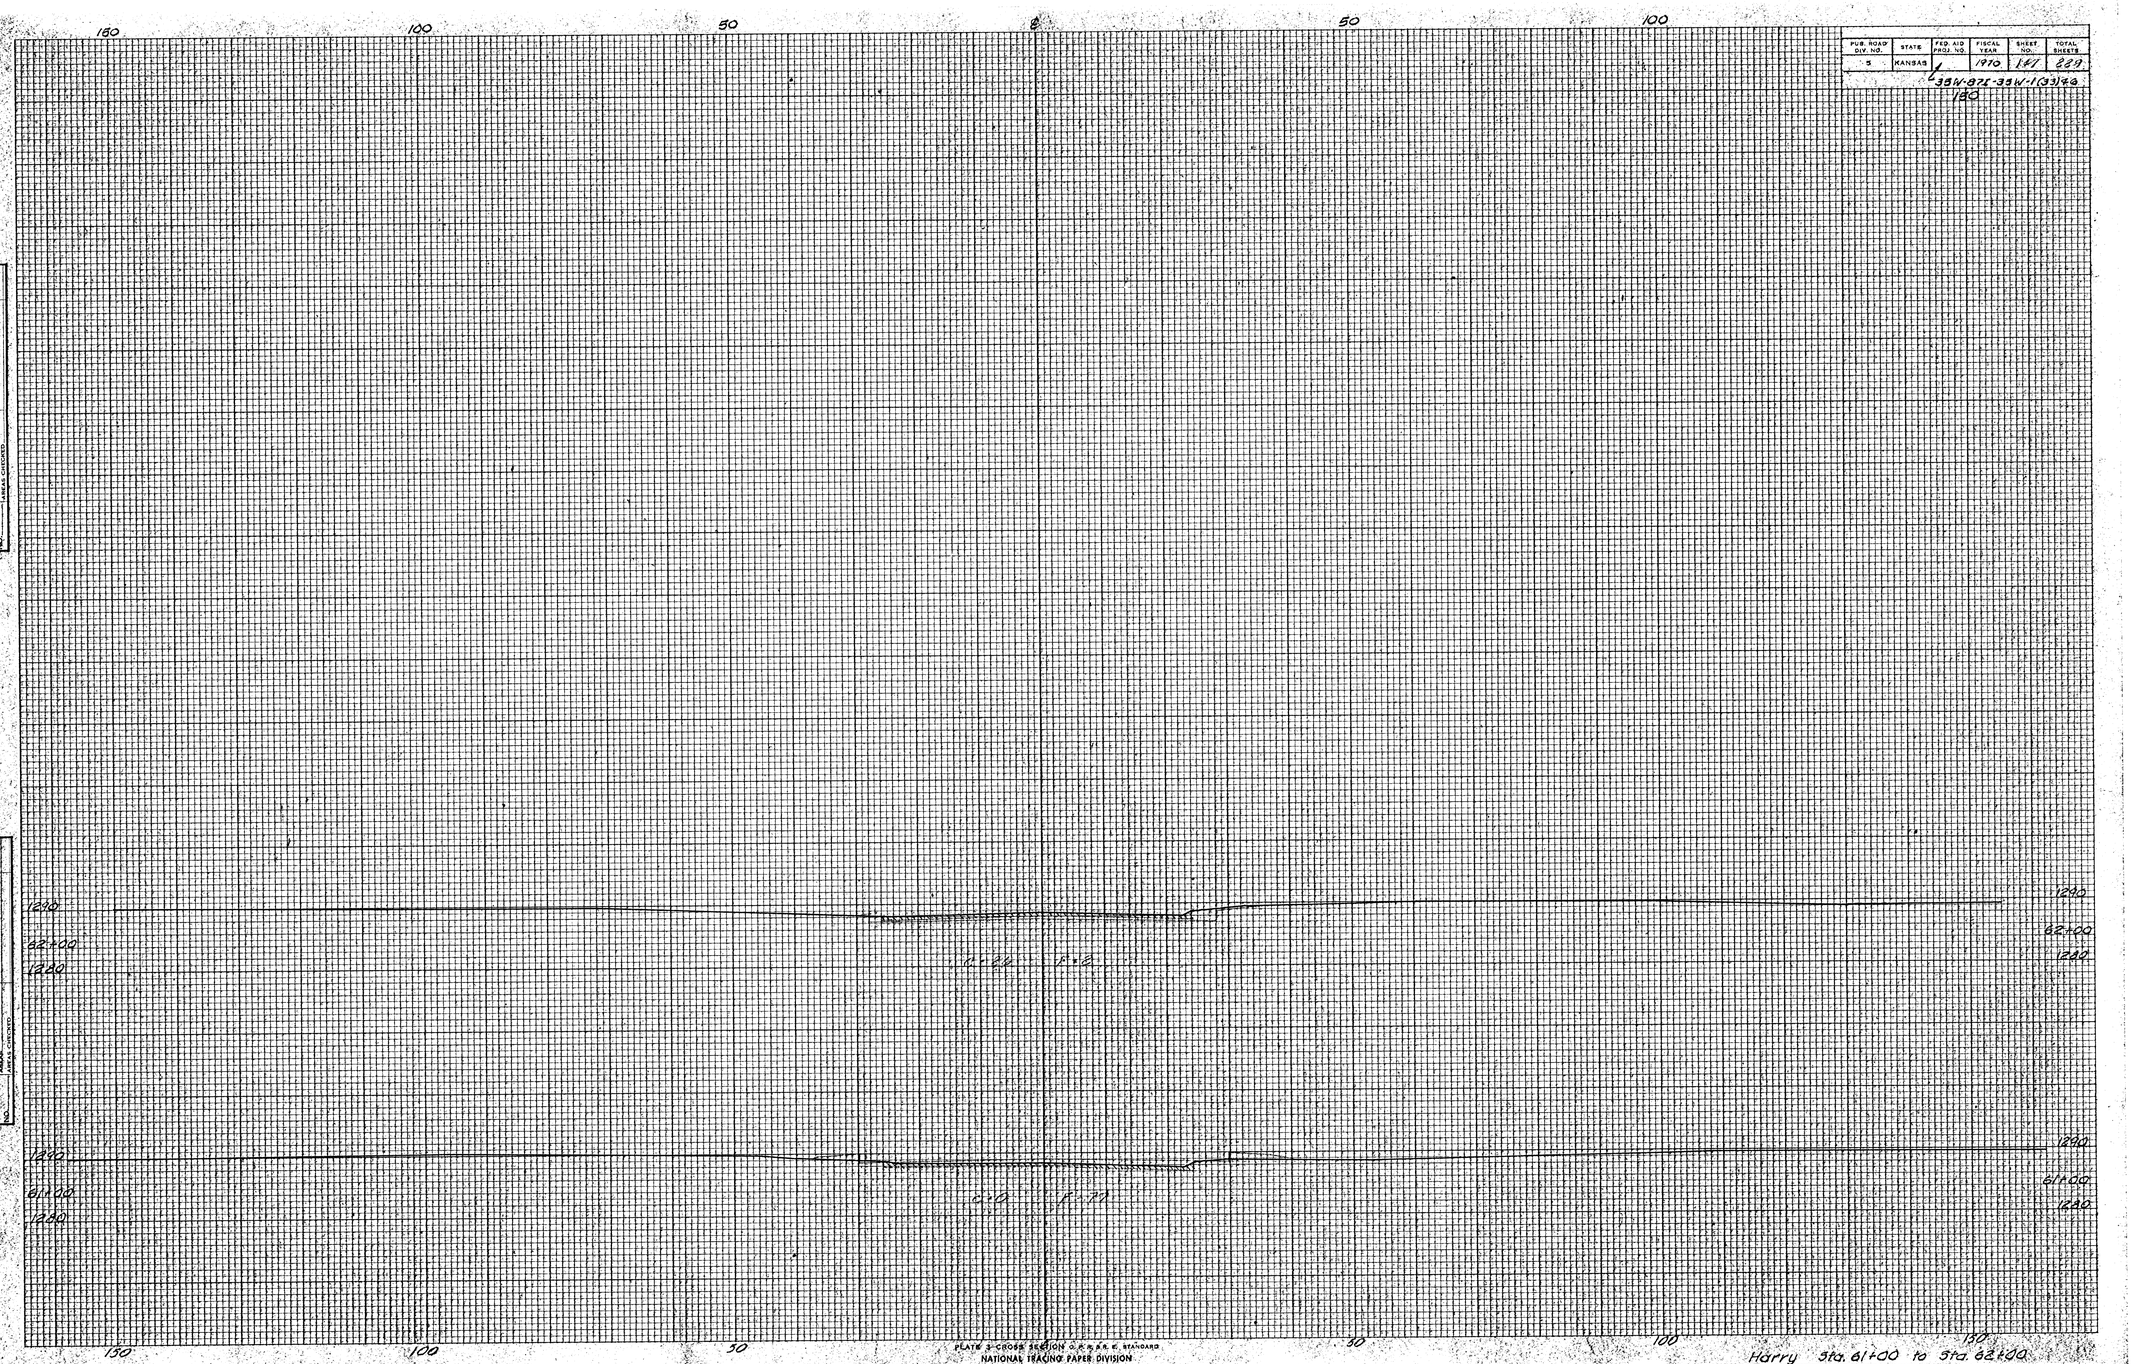

FINAL SURVEY	
SURVEYED	DATE
PLOTTED	BY
ALIGNMENT	
NOTE BOOK	STATION
NO.	AREA
	AREA CHECKED

ORIGINAL SURVEY	
SURVEYED	DATE
PLOTTED	BY
ALIGNMENT	
NOTE BOOK	STATION
NO.	AREA
	AREA CHECKED

PLATE 3-CROSS SECTION C.R.P.R.R.E. STANDARD
NATIONAL TRACING PAPER DIVISION
I.B.P.S.L. CO., INC. INDIANAPOLIS, INDIANA

Harry Sta. 61+00 to Sta. 62+00