PUB. ROAD DIV. NO.	STATE	FED. AID PROJ. NO.	FISCAL YEAR	SHEET NO.	TOTAL SHEETS
5	KANSAS	35W-97I-35W-1(33)46	1970	139	289

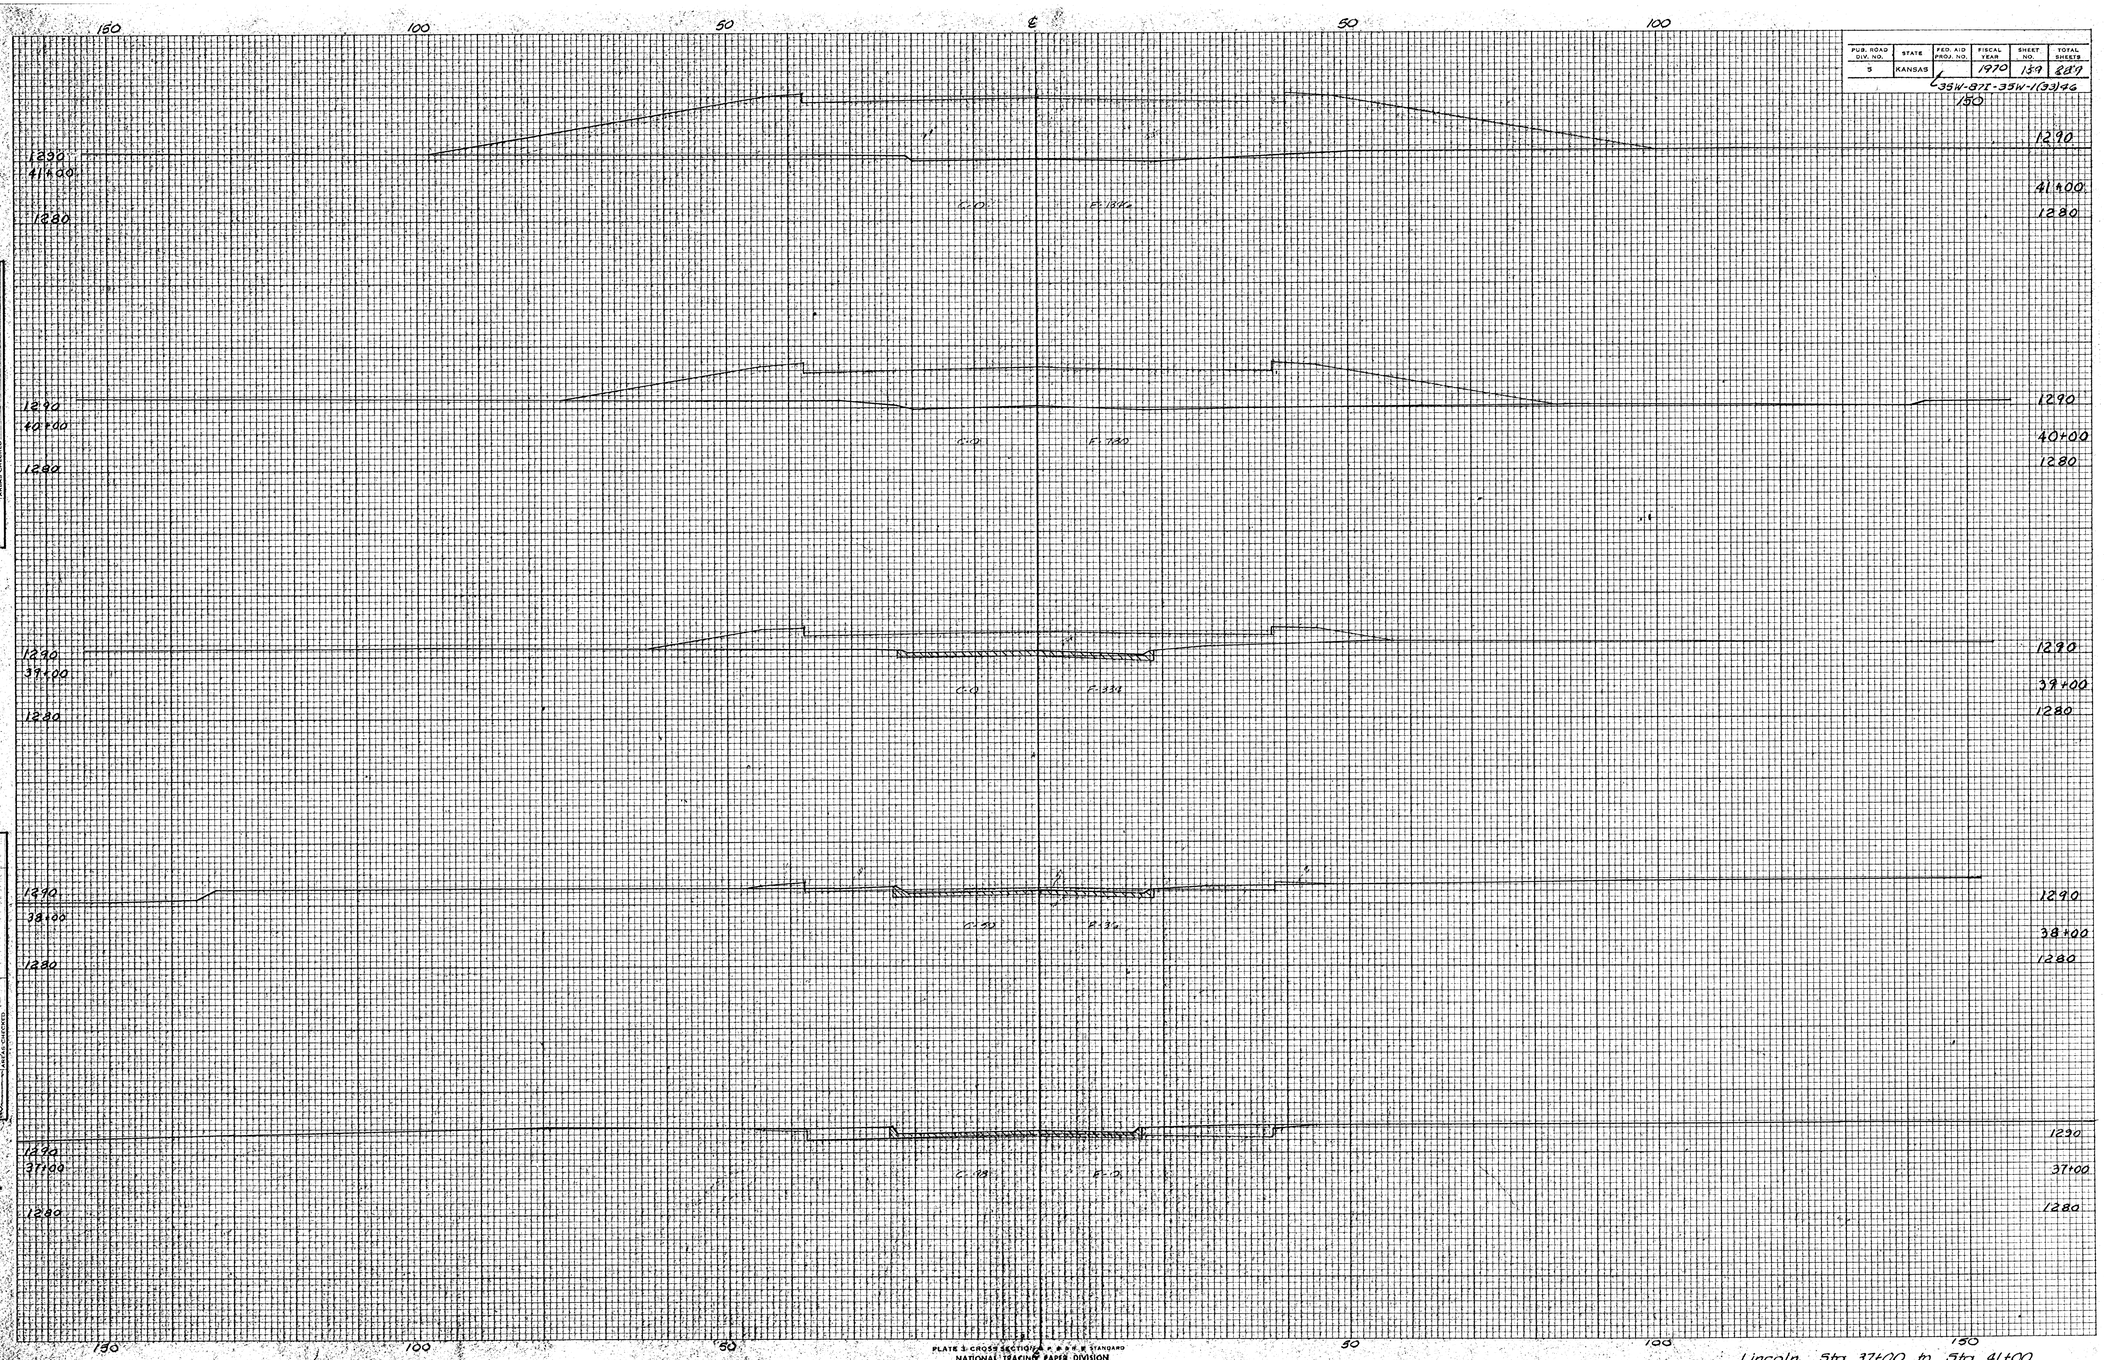

FINAL SURVEY
NOTE BOOK NO.
SURVEYED
PLOTTED
TRACED
AREAS
AREAS CHECKED
BY
DATE

ORIGINAL SURVEY
NOTE BOOK NO.
SURVEYED
PLOTTED
TRACED
AREAS
AREAS CHECKED
BY
DATE

PLATE 3-CROSS SECTIONS A.A.S.H.O. STANDARD
NATIONAL TRACING PAPER DIVISION
I. & P. S. CO., INC.
INDIANAPOLIS, INDIANA

Lincoln Sta. 37+00 to Sta. 41+00