PUB. ROAD DIV. NO.	STATE	FED. AID PROJ. NO.	FISCAL YEAR	SHEET NO.	TOTAL SHEETS
5	KANSAS	35W-87I, 35W-1(33)46	1970	171	829

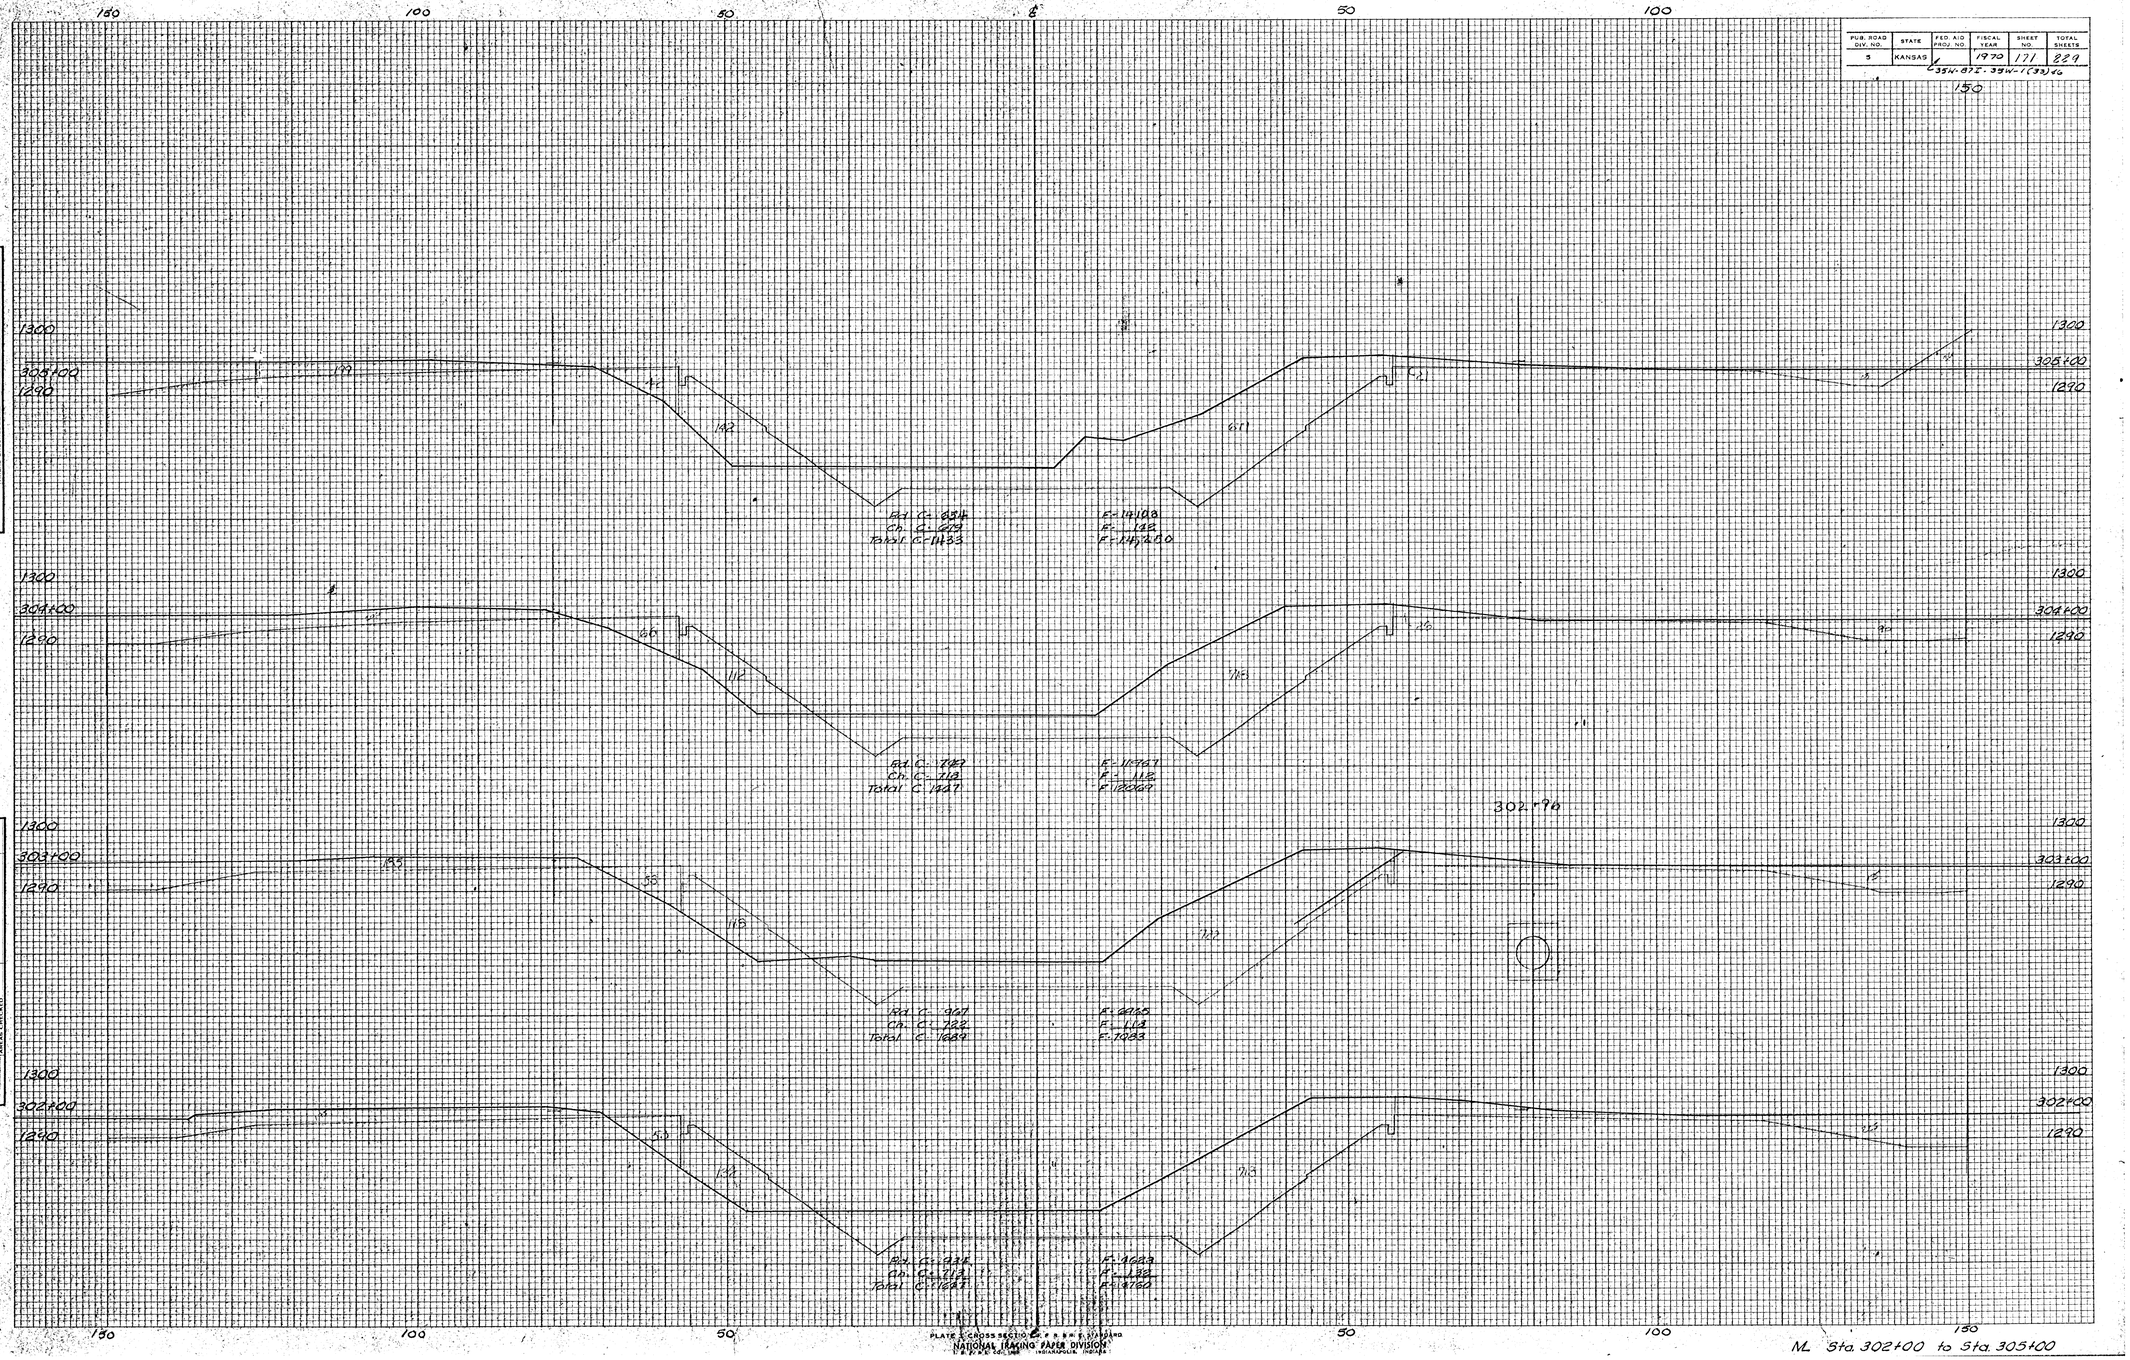

FINAL SURVEY
NOTE BOOK NO.
SURVEYED
PLOTTED
TEMPLATE
AREAS
AREAS CALCULATED
BY
DATE

ORIGINAL SURVEY
NOTE BOOK NO.
SURVEYED
PLOTTED
TEMPLATE
AREAS
AREAS CALCULATED
BY
DATE

PLATE C CROSS SECTIONS OF P. B. & M. E. STANDARD
NATIONAL TRACING PAPER DIVISION
(C. B. & Q. R. R. CO.) INDIANAPOLIS, INDIANA

ML Sta. 302+00 to Sta. 305+00