PUB. ROAD DIV. NO.	STATE	FED. AID PROJ. NO.	FISCAL YEAR	SHEET NO.	TOTAL SHEETS
5	KANSAS		1970	129	229

C-35W-871-35W-1(33)46

FINAL SURVEY
W.O.
DATE
SURVEYED
PLOTTED
NOTE BOOK
AREAS CHECKED
NO.

ORIGINAL SURVEY
W.O.
DATE
SURVEYED
PLOTTED
TEMPLATE
NOTE BOOK
AREAS
AREAS CHECKED
NO.

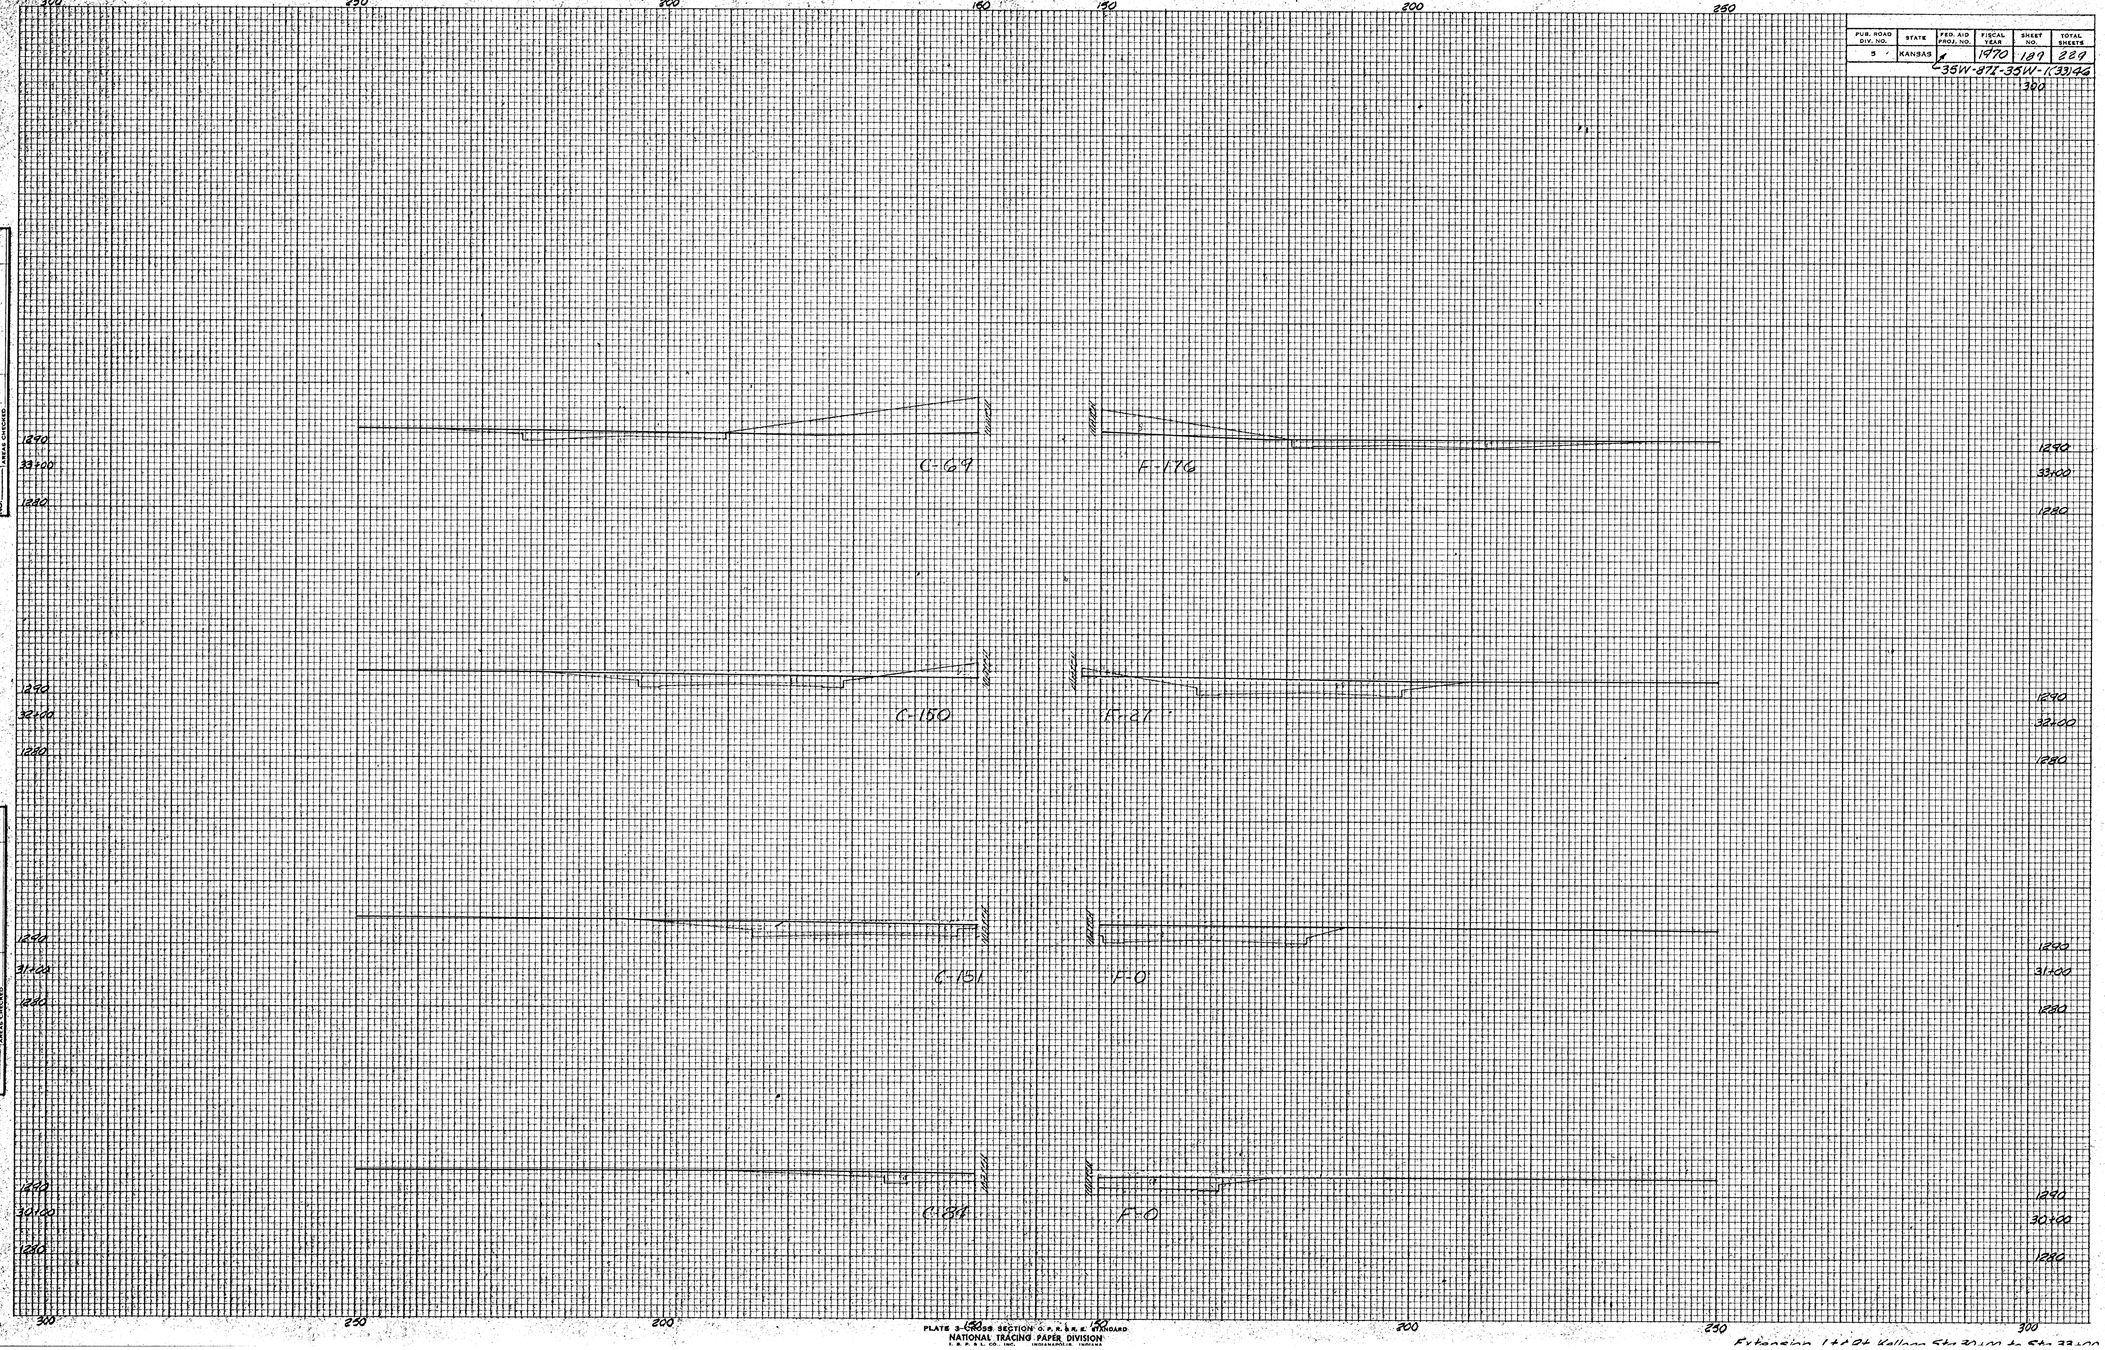

PLATE 3-CROSS SECTION O.P.R.B.R.E. STANDARD
NATIONAL TRACING PAPER DIVISION
U. S. P. B. & L. CO., INC. INDIANAPOLIS, IN. INDIANA

Extension 1+41.24 Kellogg Sta 30+00 to Sta 33+00