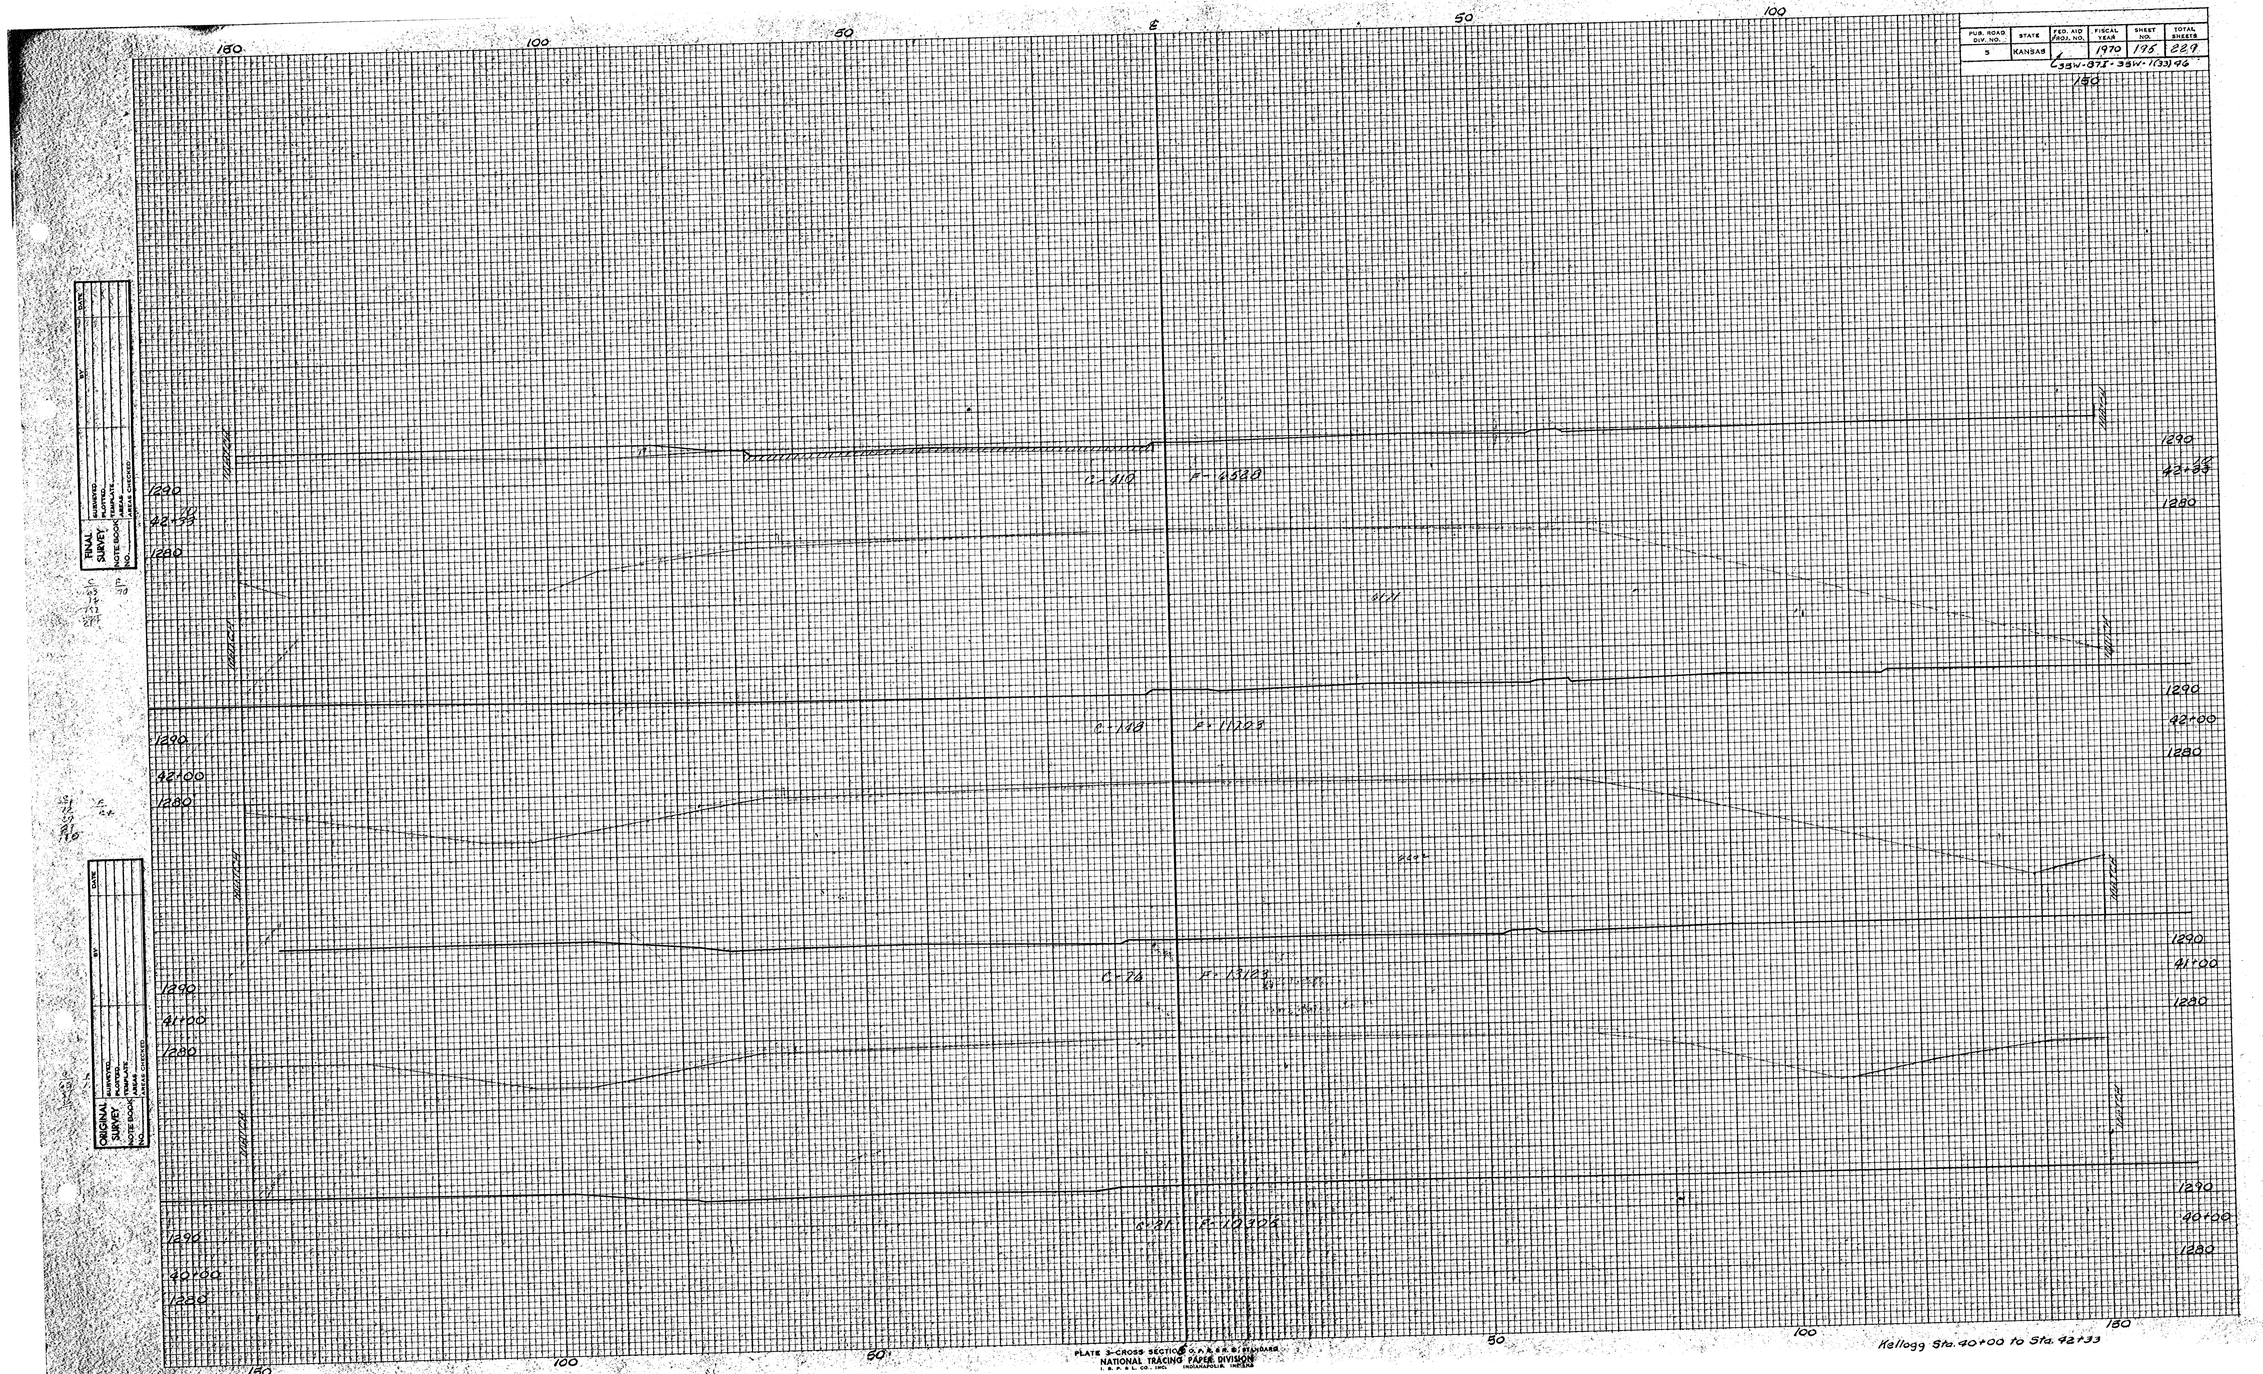
PUB. ROAD DIV. NO. 5
STATE KANSAS
FED. AID PROJ. NO.
FISCAL YEAR 1970
SHEET NO. 195
TOTAL SHEETS 229
C-35W-87E-35W-1(33)96
FINAL SURVEY
ORIGINAL SURVEY
DATE
BY
NOTED
PLOTTED
TEMPLATE
NOTE BOOK
NO.
AREAS CHECKED
E
50
100
180
1290
1280
42+33
42+00
41+00
40+00
C-4.10
E-1.1520
C-1.18
E-1.1120.8
C-.76
E-1.1109.2
C-2.21
E-1.1070.6
Kellogg Sta. 40+00 to Sta. 42+33
PLATE 3-CROSS SECTIONS
NATIONAL TRACING PAPER DIVISION
INDIANAPOLIS, INDIANA