PUB. ROAD DIV. NO.	STATE	FED. AID PROJ. NO.	FISCAL YEAR	SHEET NO.	TOTAL SHEETS
5	KANSAS	I	1970	226	269

C-35W-87I-35W-1(33)46

FINAL SURVEY	BY	DATE
SURVEYED		
PLOTTED		
TEMPLATE		
AREAS		
AREAS CHECKED		
NOTE BOOK NO.		

ORIGINAL SURVEY	BY	DATE
SURVEYED		
PLOTTED		
TEMPLATE		
AREAS		
AREAS CHECKED		
NOTE BOOK NO.		

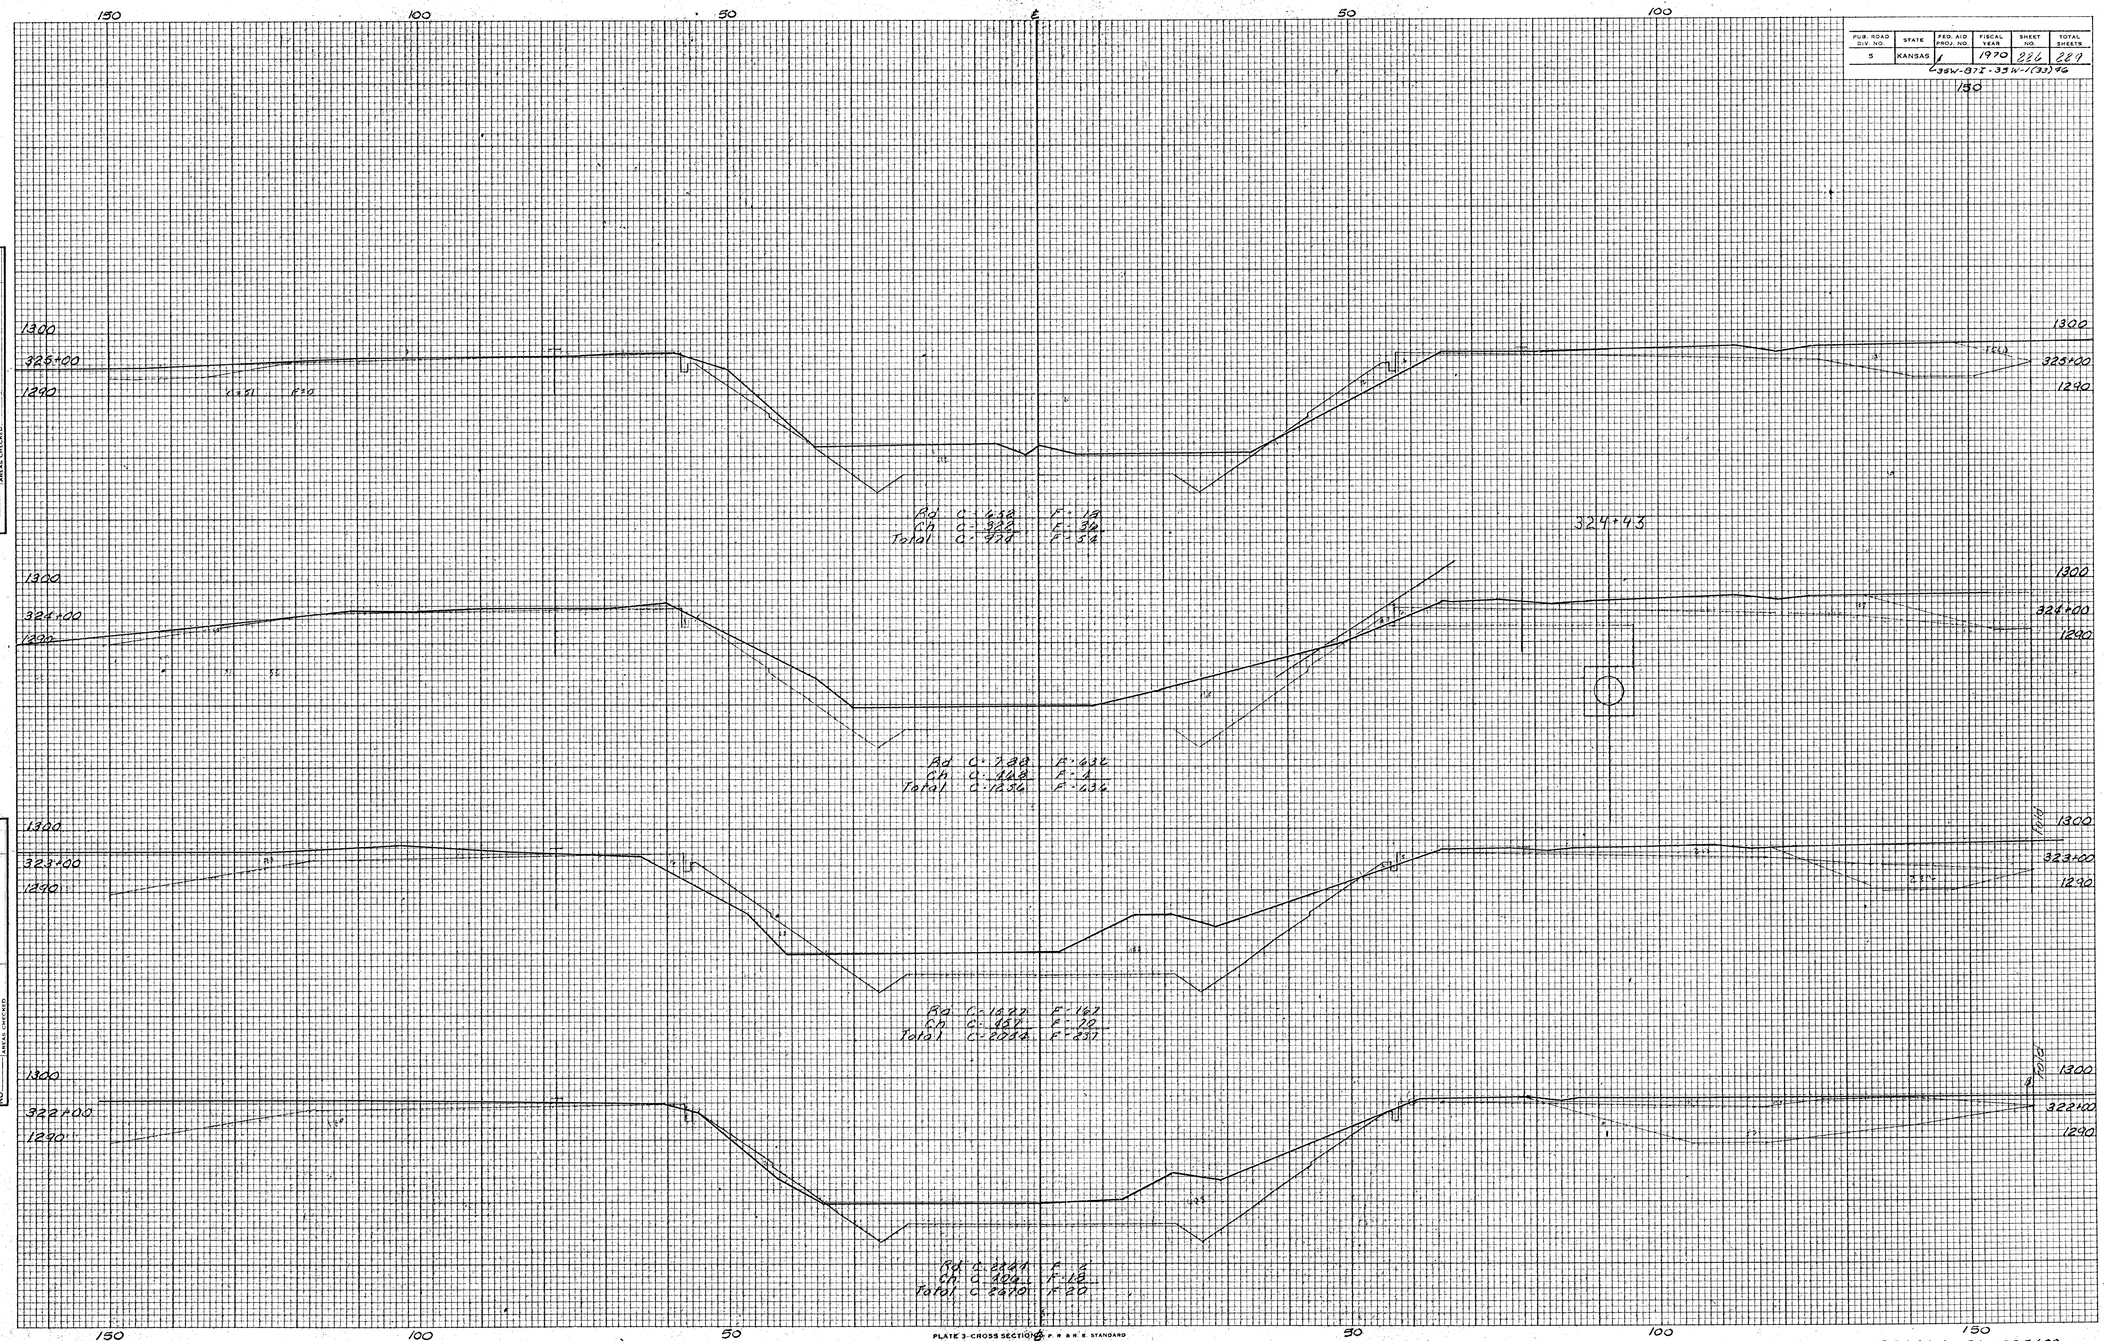

PLATE 3-CROSS SECTIONS

A P W A R E STANDARD
NATIONAL TRACING PAPER DIVISION
I. A. P. A. L. CO., INC. INDIANAPOLIS, INDIANA

ML Sta. 322+00 to Sta. 325+00