




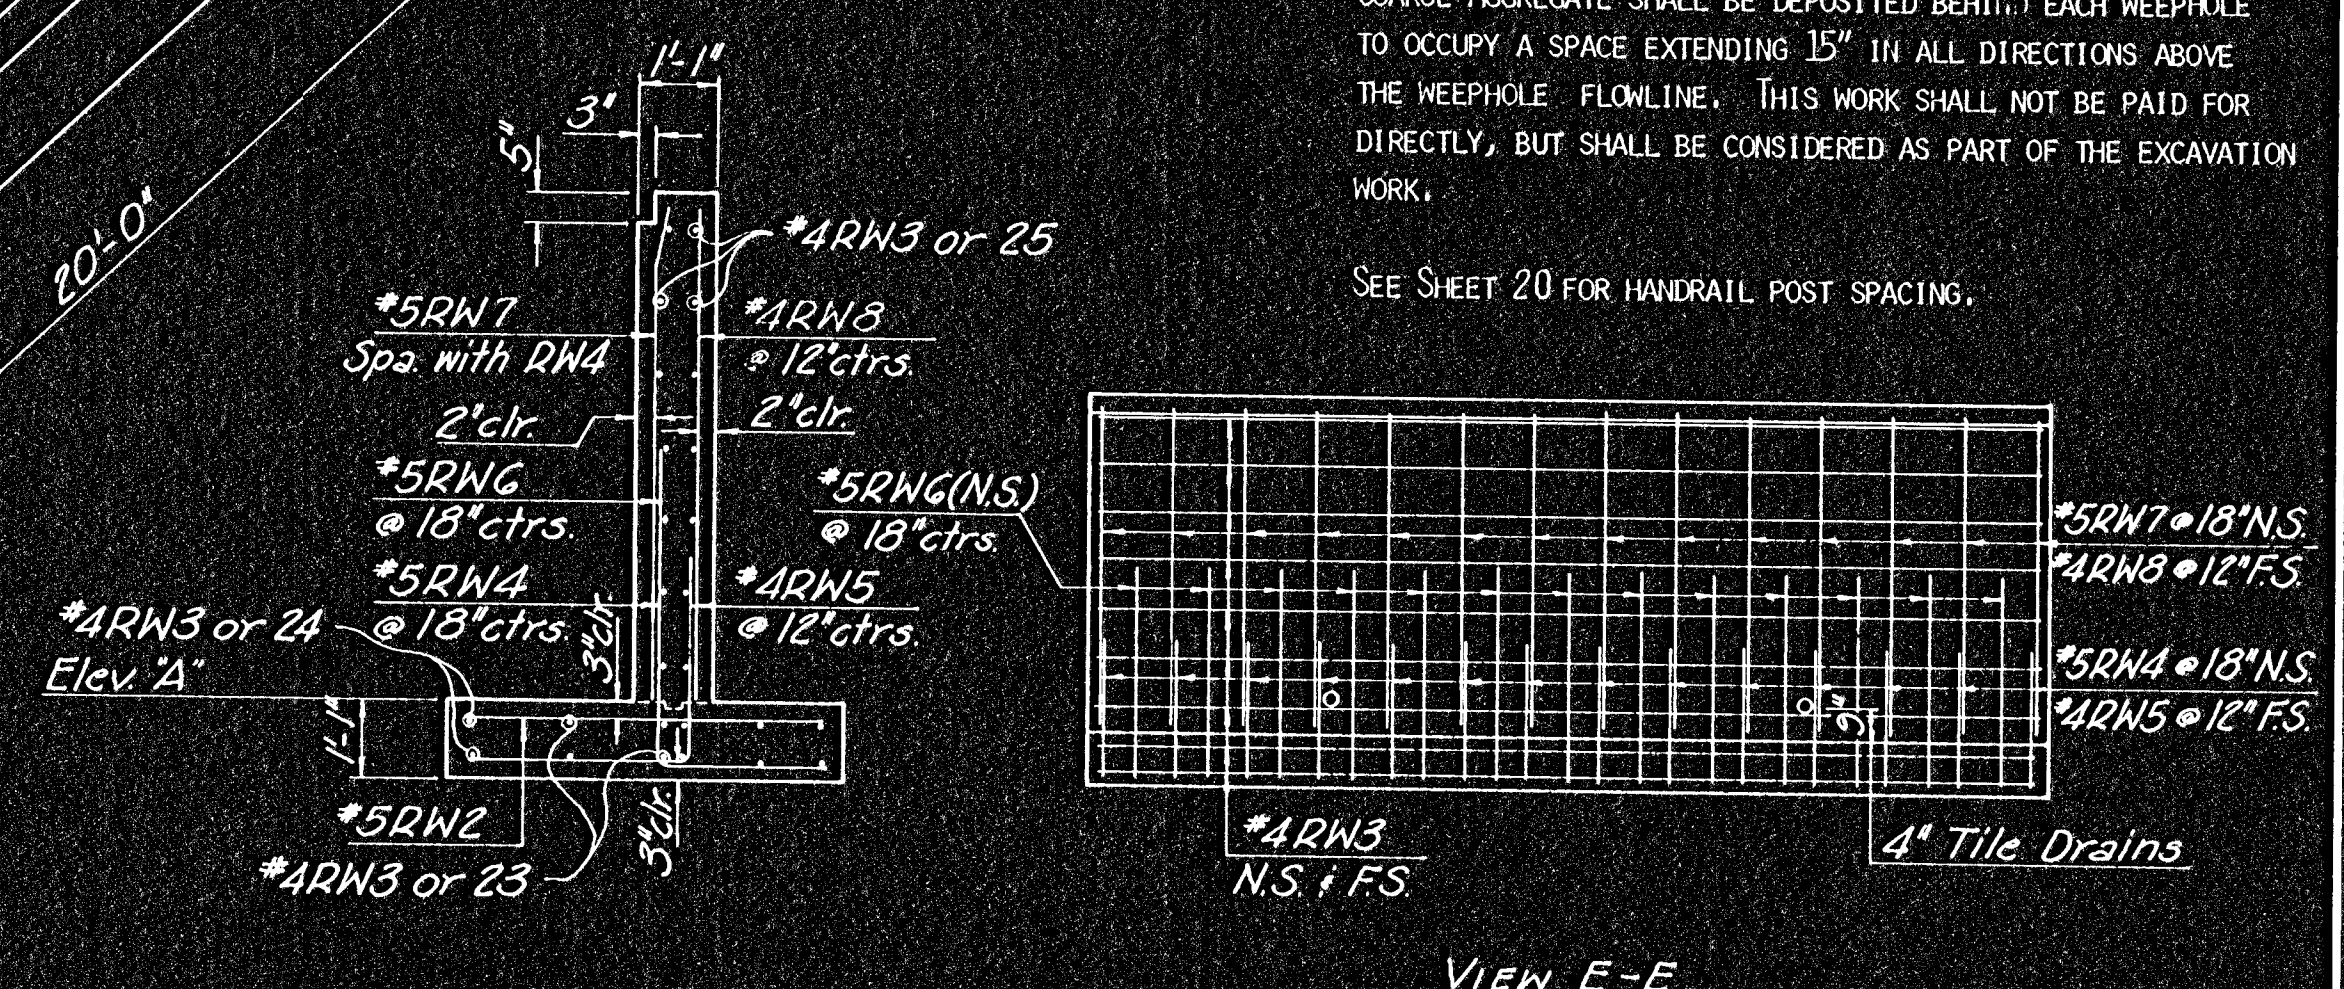


VIEW E-E

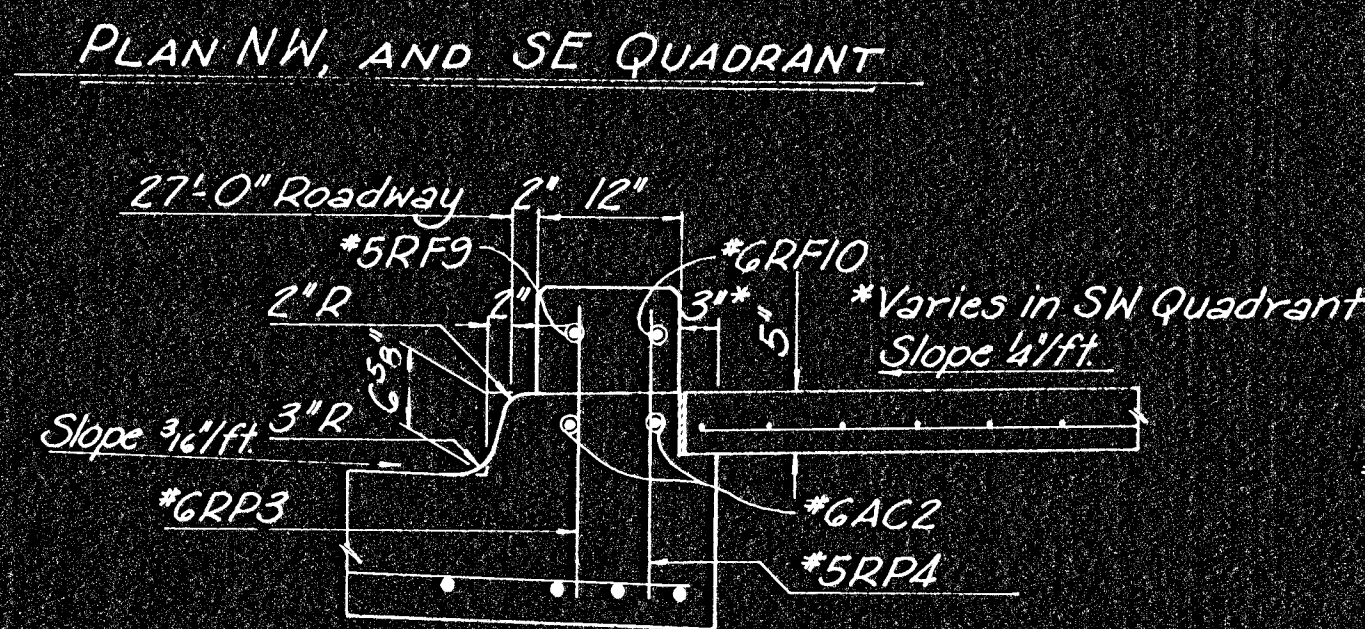

SECTION C-C
(Street Curb)

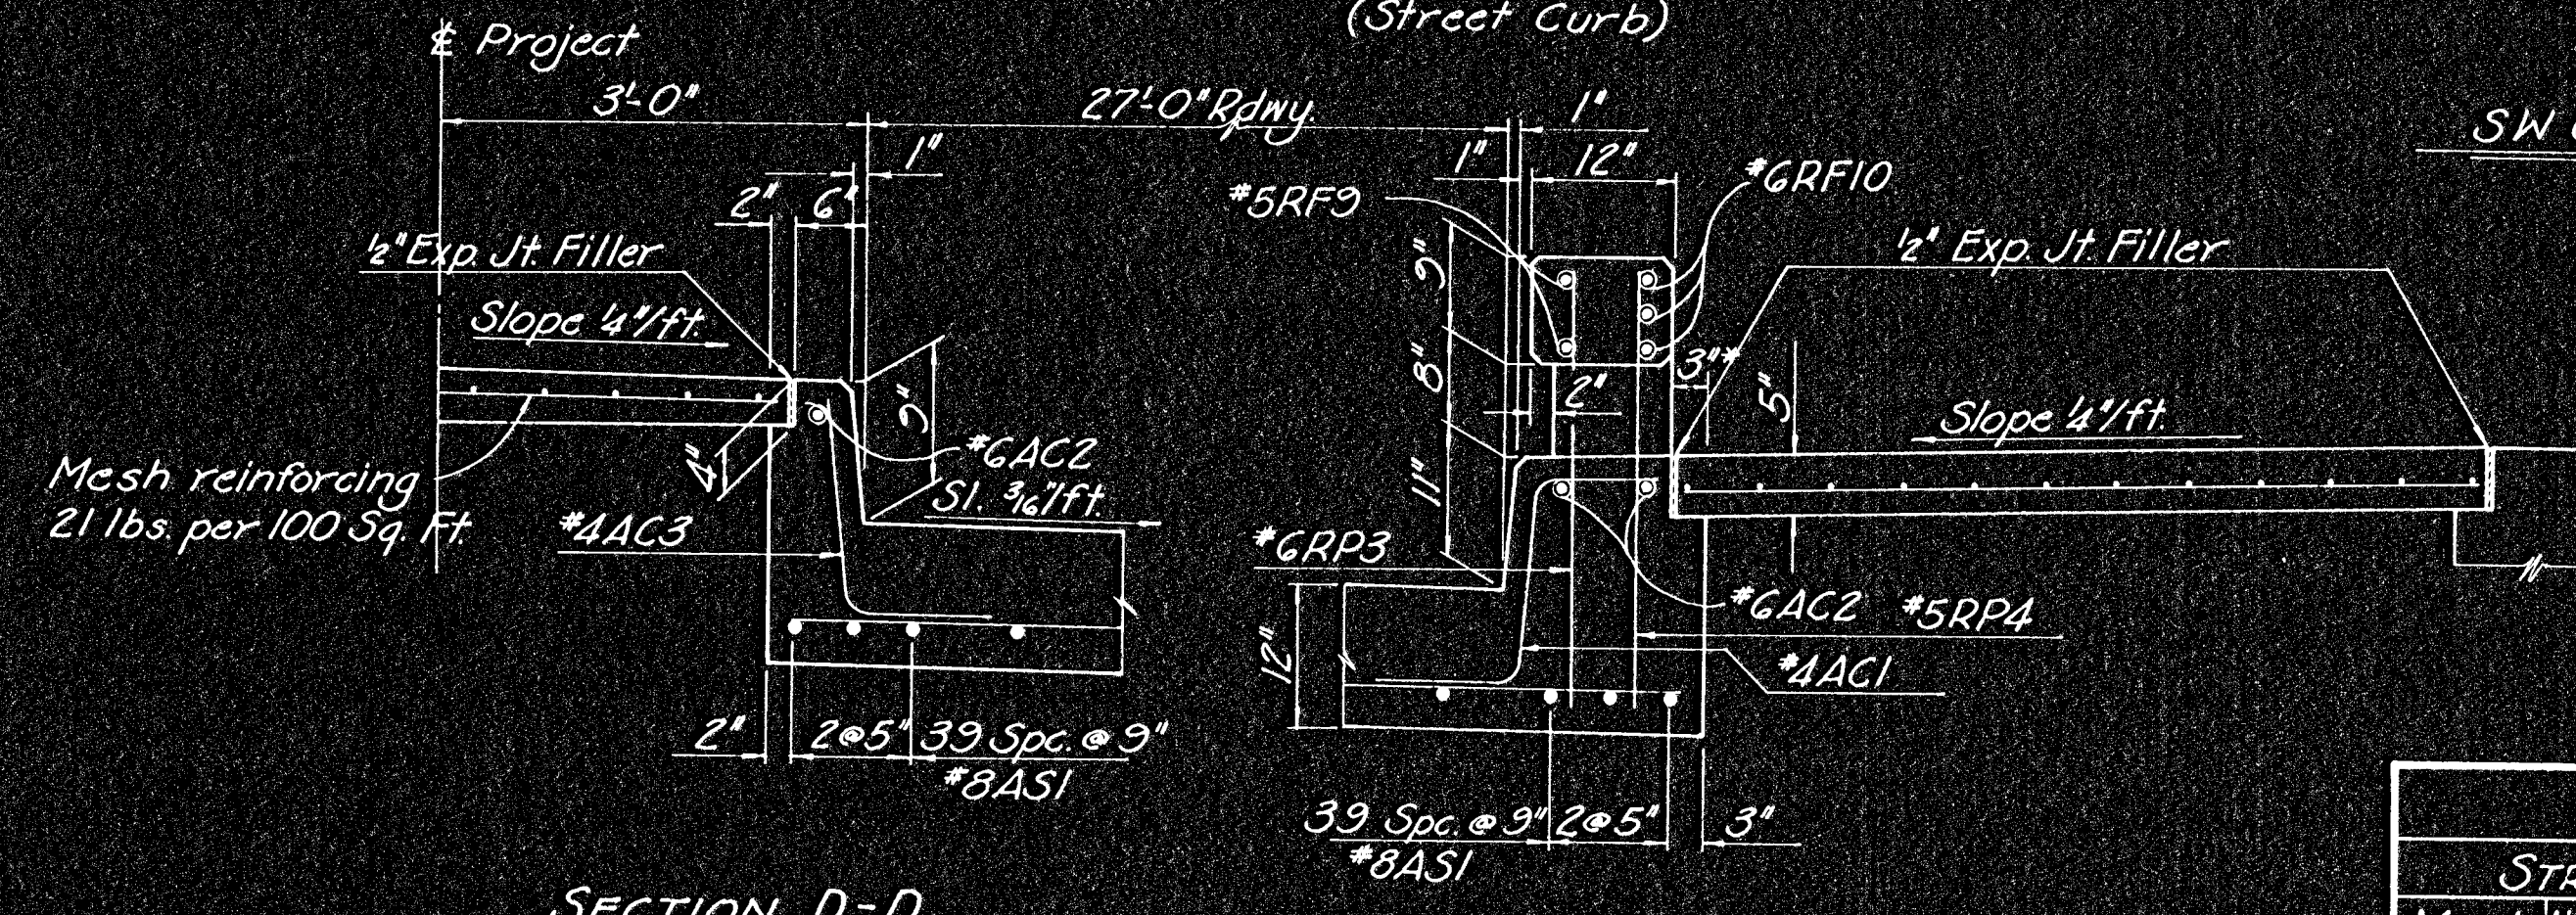

SECTION B-1
(Bridge Curb)

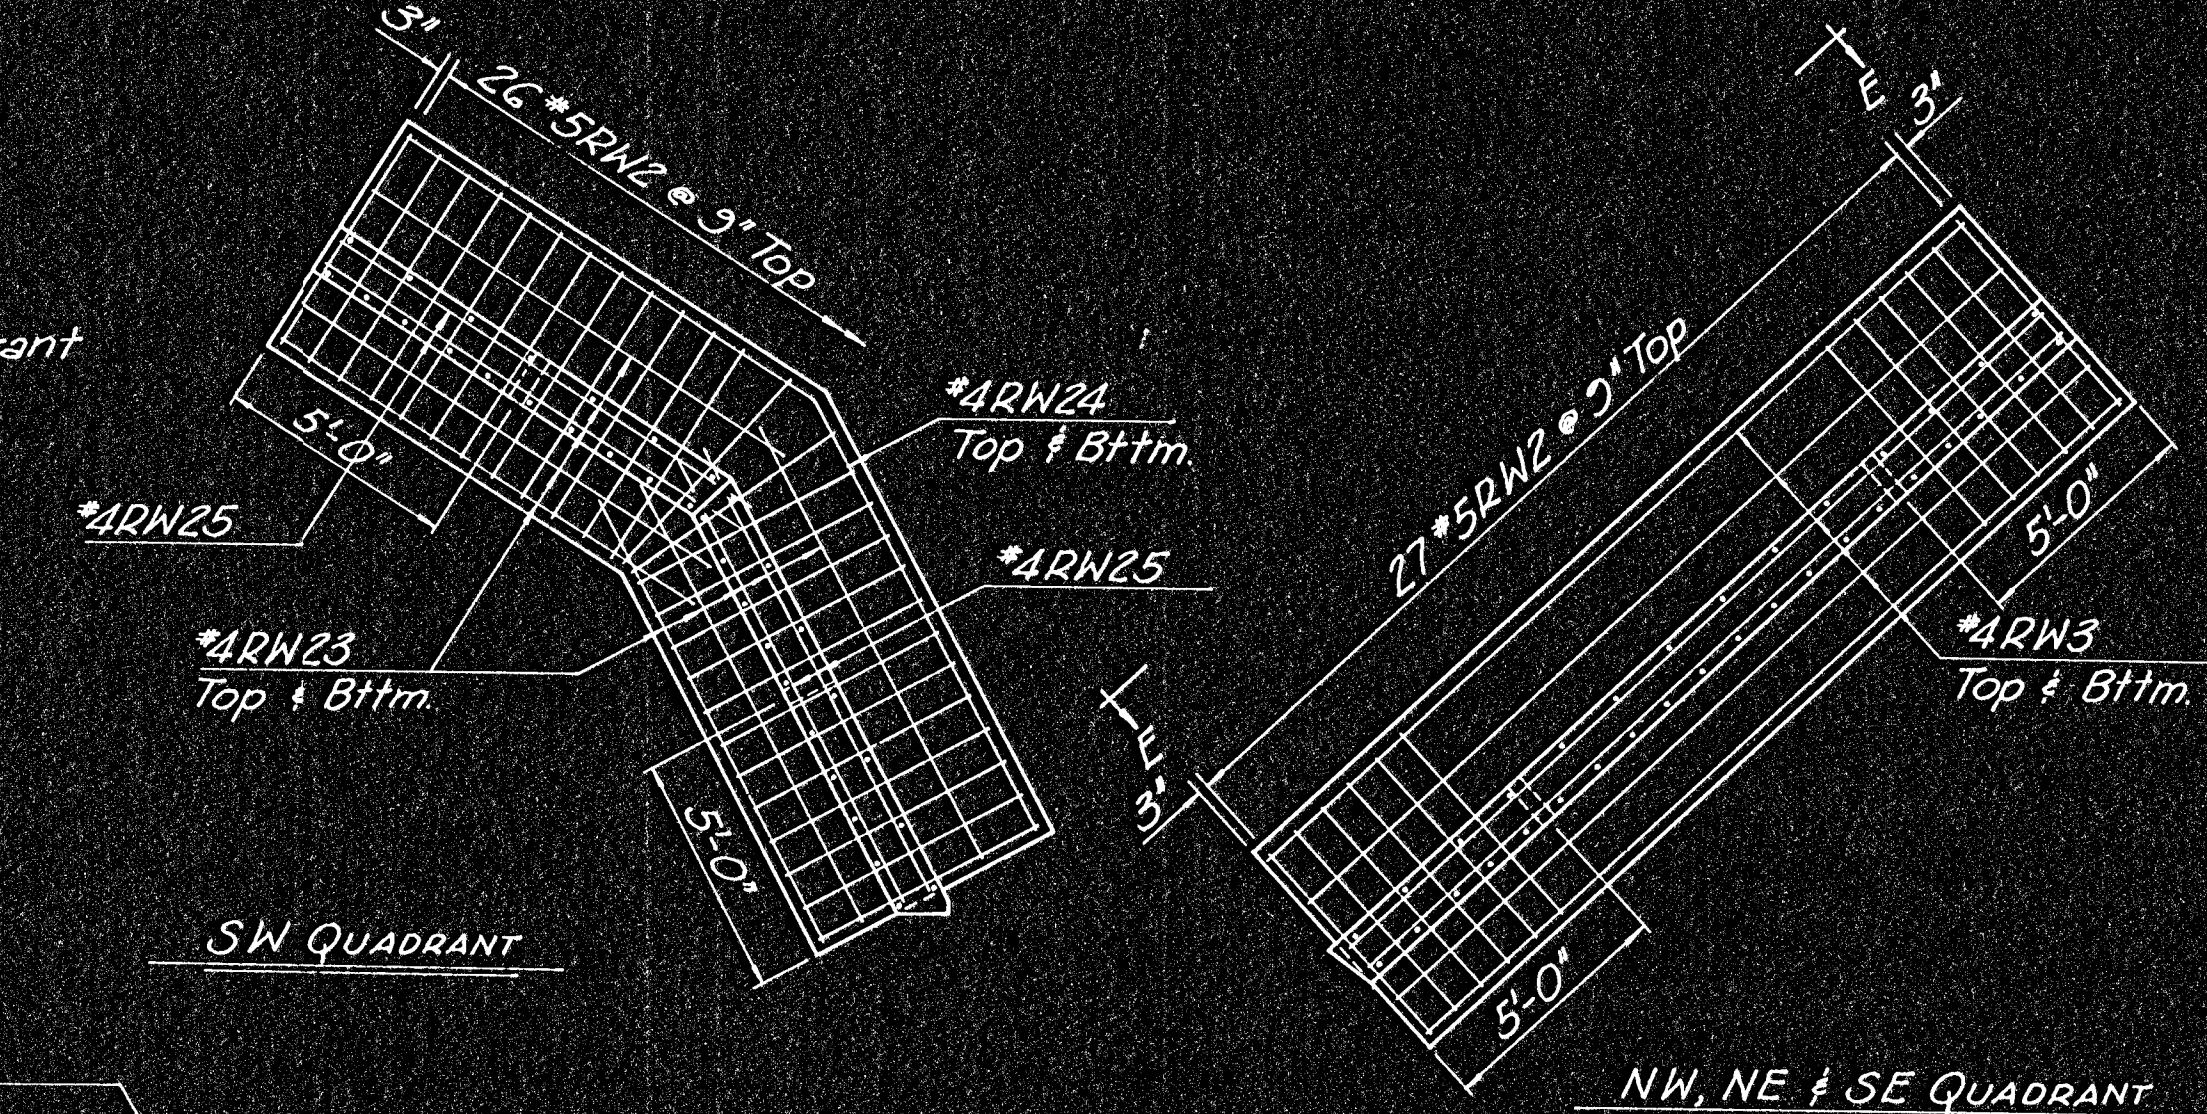

NW, NE & SE QUADRANT

STRAIGHT BARS				BENT BARS			
Mark	No. Req'd	Size	Lgth.	Mark	No. Req'd	Size	Lgth.
RW2	107	5	5'-0"	RW4	56	5	5'-4"
RW3	78	4	13'-6"	RW5	83	4	5'-7"
				RW6	51	5	6'-10"
RW7	56	5	6'-9"	RW24	2	4	20'-0"
RW8	83	4	6'-9"	Class A Conc. 332 Cu. Yds.			
				Reinf. Steel 3650 Lbs.			
RW23	20	4	10'-3"	Class III Exc. 95 Cu. Yds.			
RW25	28	4	9'-3"				

CITY OF WICHITA, KANSAS
R.W. LINN, P.E., CITY ENGINEER

FIRST STREET BRIDGE OVER
THE ARKANSAS RIVER
APPROACH SLAB AND
RETAINING WALL DETAIL

DELAMATER, FREUND & SCHERER,
CONSULTING ENGINEERS
WICHITA, KANSAS

SEE SHEET 20 FOR TRAFFIC RAIL DETAILS