FHWA REGION NO.	STATE	PROJECT NO.	YEAR	SHEET NO.	TOTAL SHEETS
7	KANSAS		1978	8	143

PROJ. NO. (BC) 96-87 K-044-1 (28) PR3 [4]

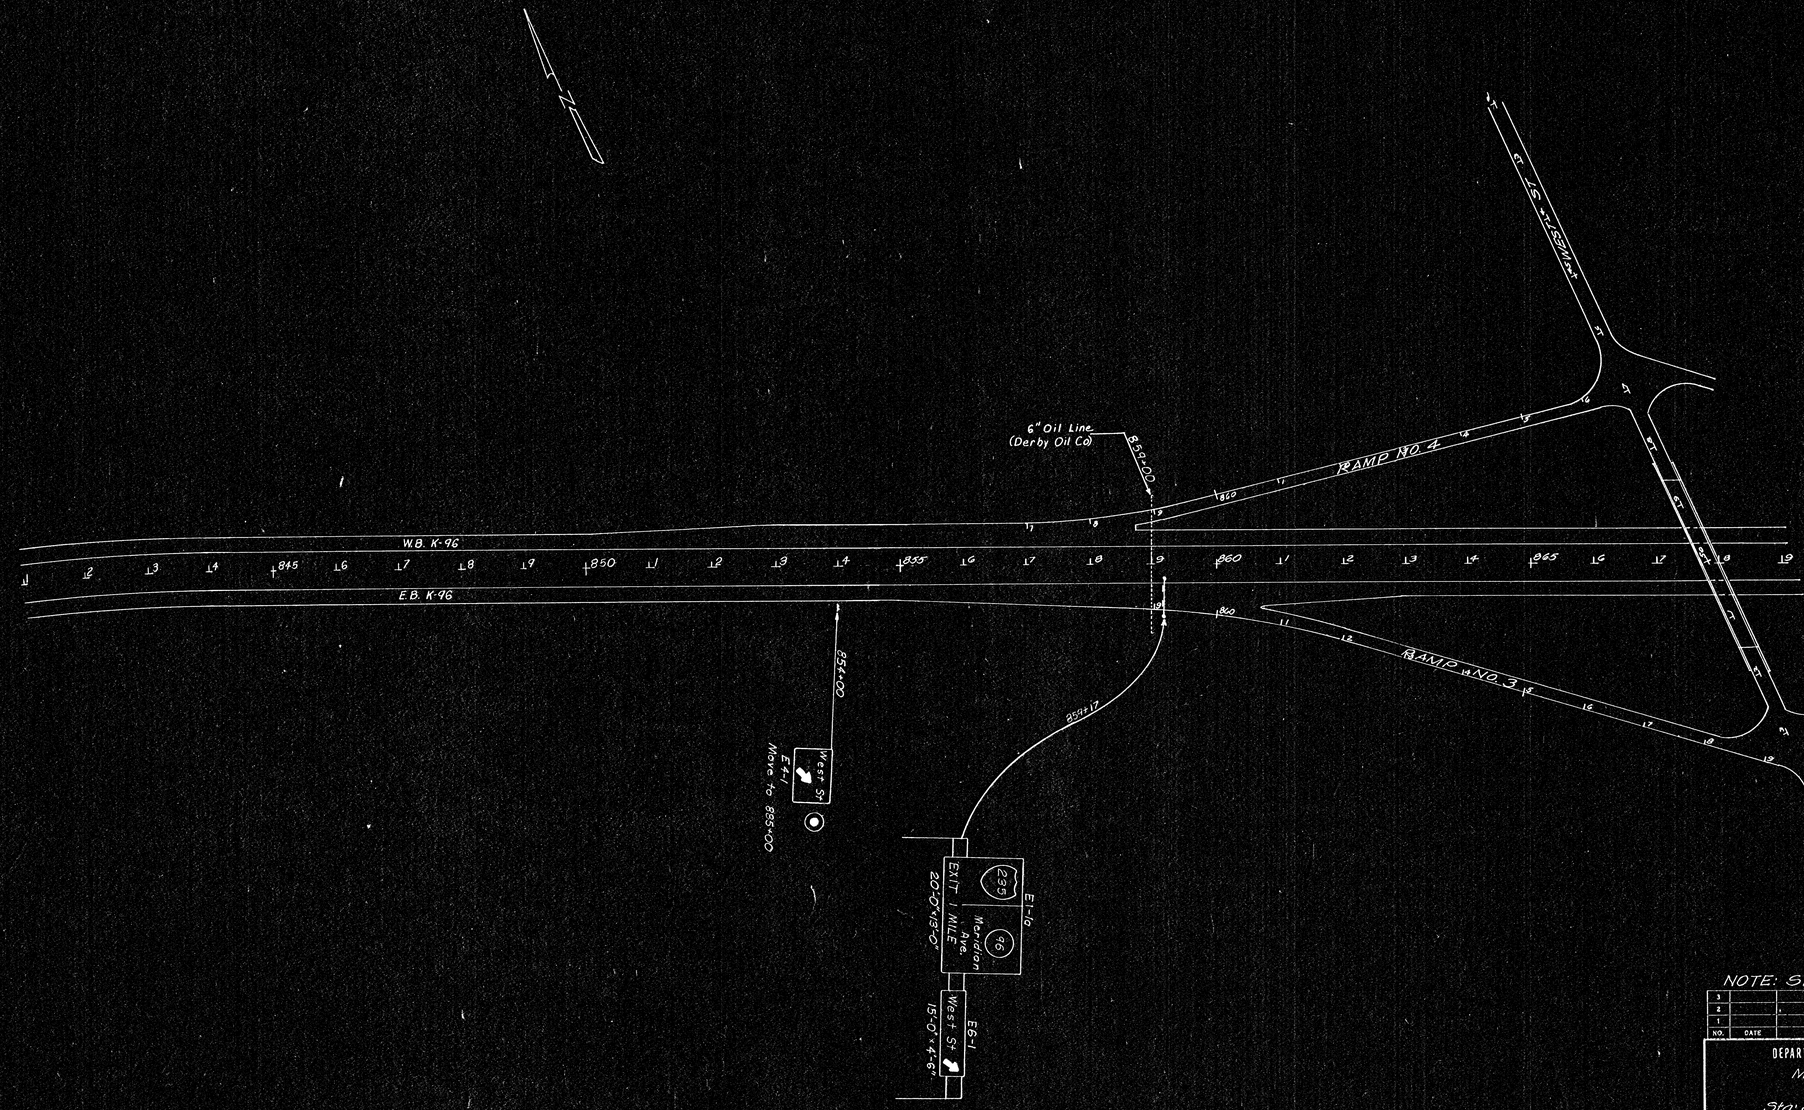

NOTE: Signs & Copy Not To Scale

NO.	DATE	REVISIONS	BY	APP'D
3				
2				
1				

DEPARTMENT OF TRANSPORTATION — KANSAS

MAINLINE K-96

Sta: 841+00 to Sta: 869+00

APPROACH SIGNING

SHEET NO. 8 OF 143	SCALE 1"=100'-0"	APP'D	TRACED W
DESIGNED W	DETAILED W	QUANTITIES	
DESIGN CK.	DETAIL CK.	QUAN. CK.	TRACE CK.