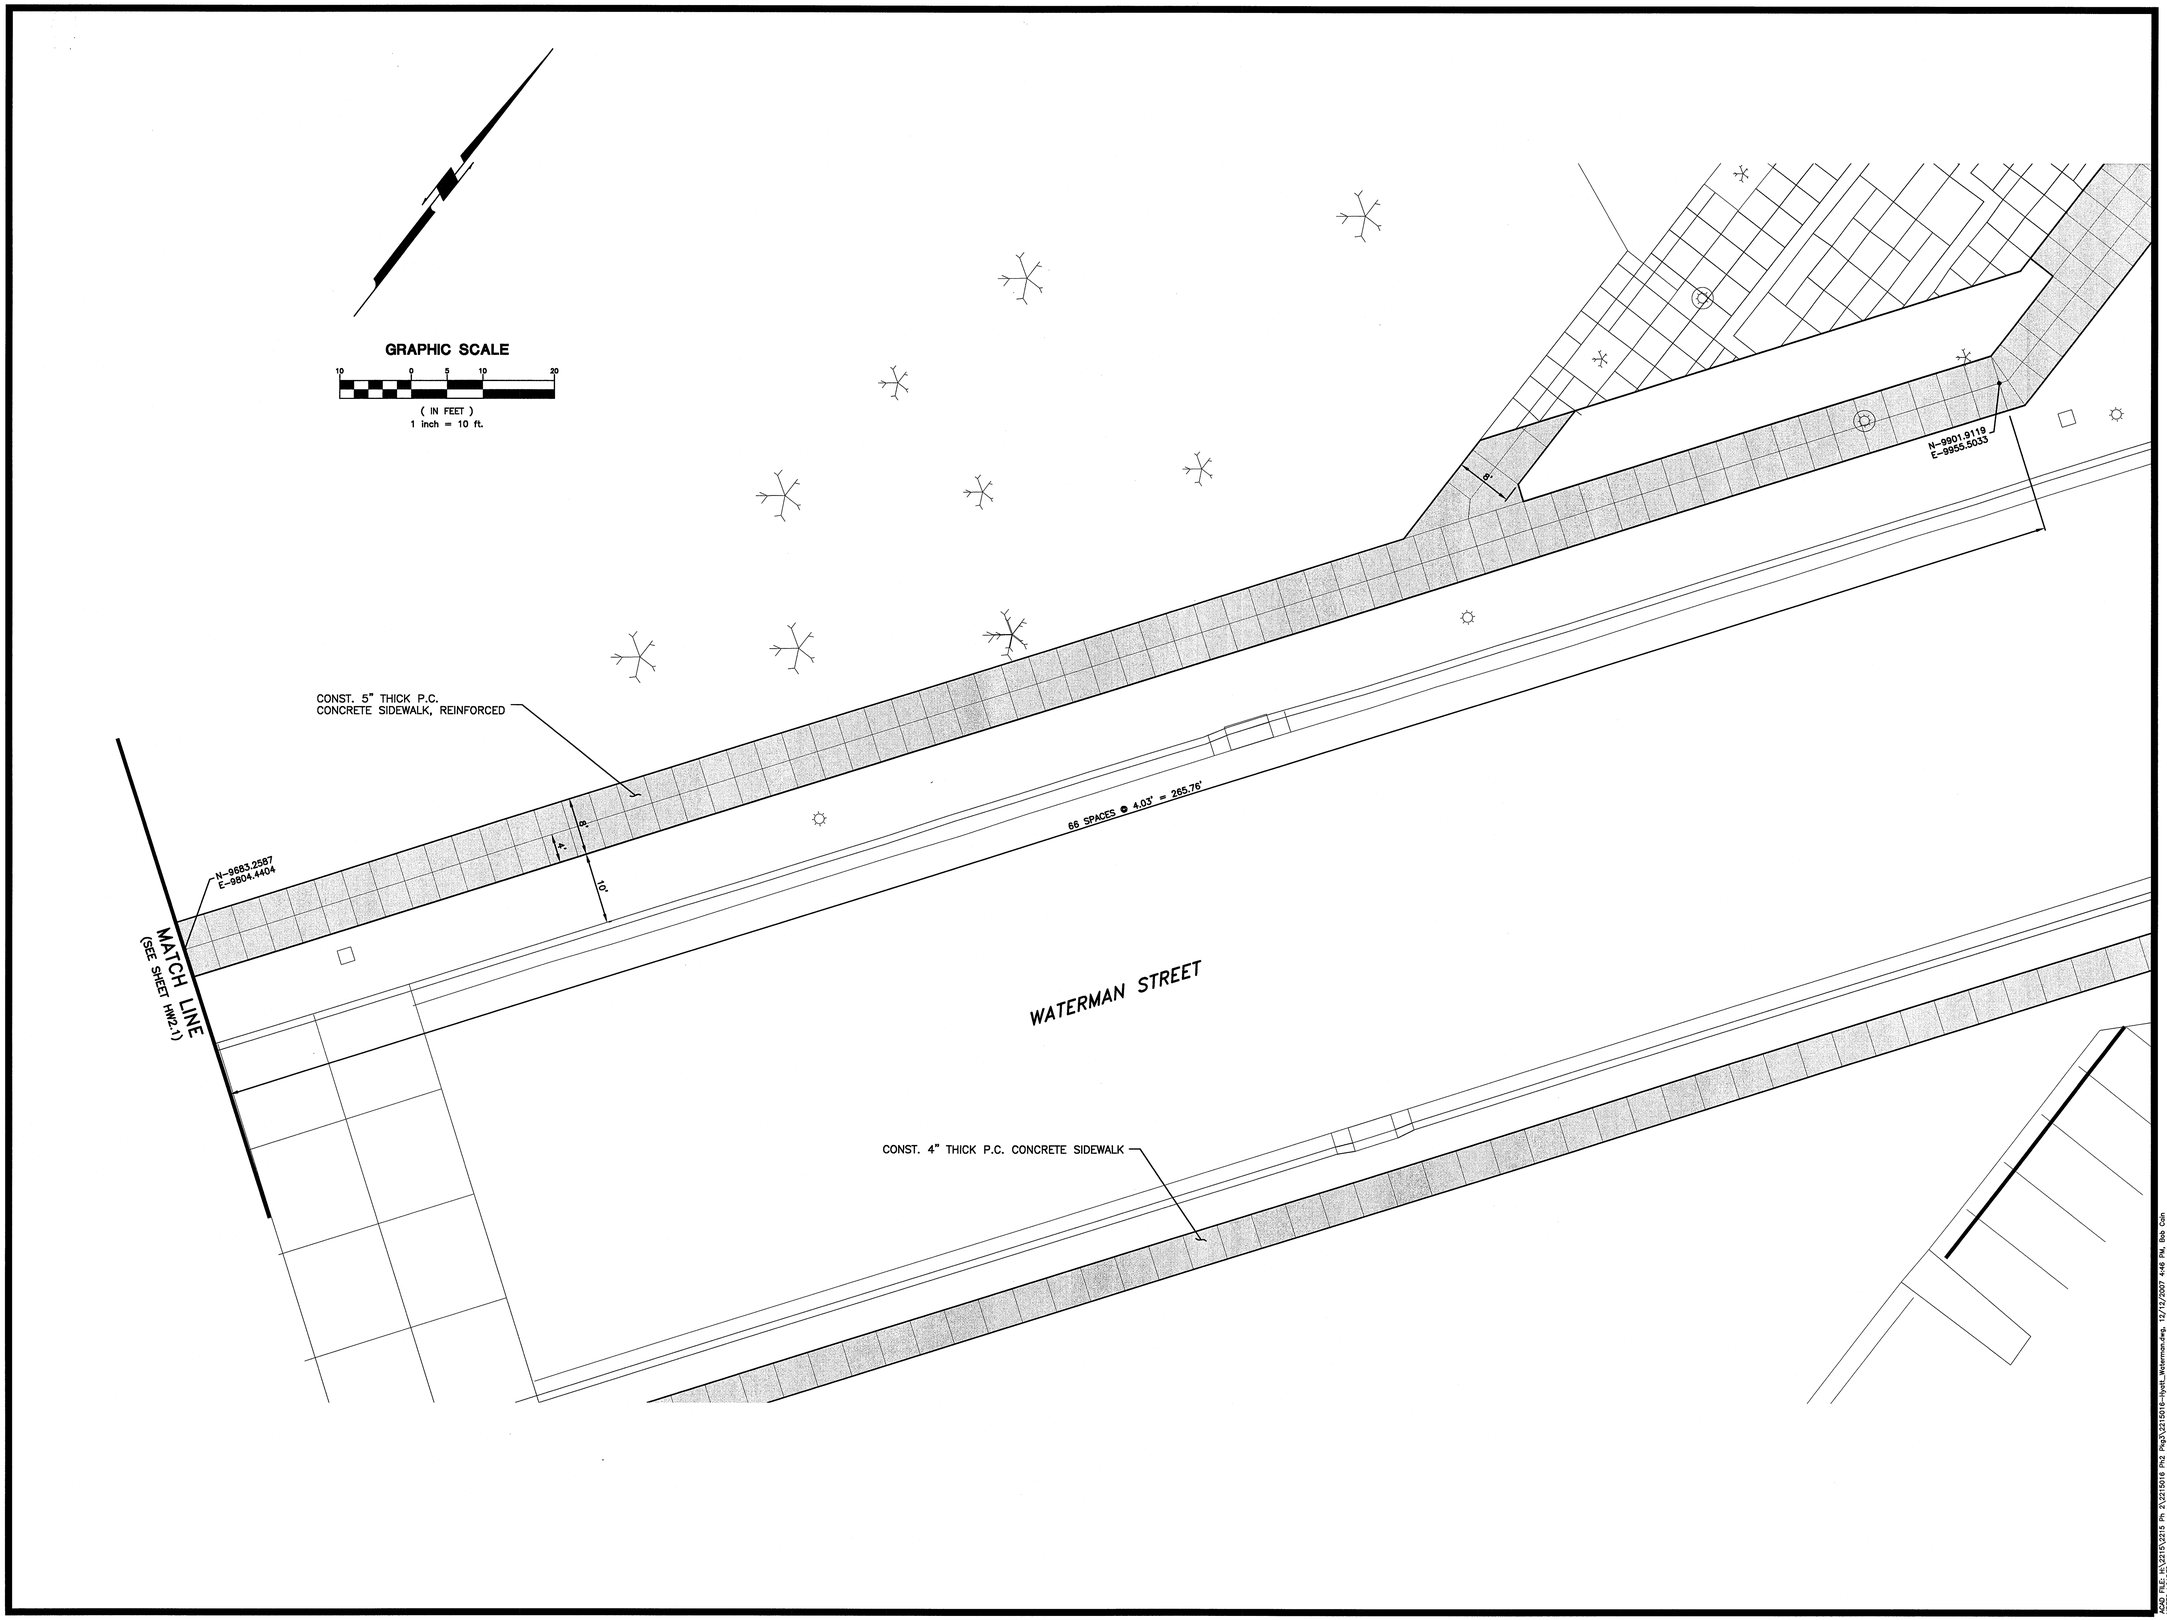


GossonLivingston
Architecture
420 South Emporia
Wichita, KS 67202
Tel: (316) 265-9367
Fax: (316) 265-5646
Email: architects@glai.com

© 2007 Gossen Livingston Associates, Inc.
The drawing and all information herein is the exclusive property of Gossen Livingston Associates, Inc. and is not to be copied or used in any way without the express written consent of Gossen Livingston Associates, Inc. All drawings, specification, ideas, designs and arrangements appearing herein constitute the original and unpublished Work of:
Gossen Livingston Associates, Inc.

JOHNSON & ASSOCIATES
Johnson & Associates, Inc.
100 E. California Ave. - Third Floor
Oklahoma City, OK 73104
(405) 235-8075 FAX (405) 235-8078
Certificate of Authorization #E-1128 EXP. DATE: 12-31-2008

WATERWALK

# PUBLIC IMPROVEMENTS PHASE 2 PACKAGE 3

| Mark | Date: | Description |
|---|---|---|
| | | |
| | | |
| | | |
| | 12/17/07 | BID SET |
| | 4/25/07 | FIELD CHECK SET |

**LAYOUT PLAN**

| | |
|---|---|
| Job No. | |
| Date | 12-17-07 |
| Drawn | B.C. |
| Checked | P.B |

HW2.2 OF 3
Dwg. 28 of 44

ACAD FILE: N:\2215\2215 Fn. 2\2215018 Pn2 Pkg3\2215018-hyatt_Waterman.dwg, 12/12/2007 4:46 PM, Bob Cohn
XREFS LOADED: