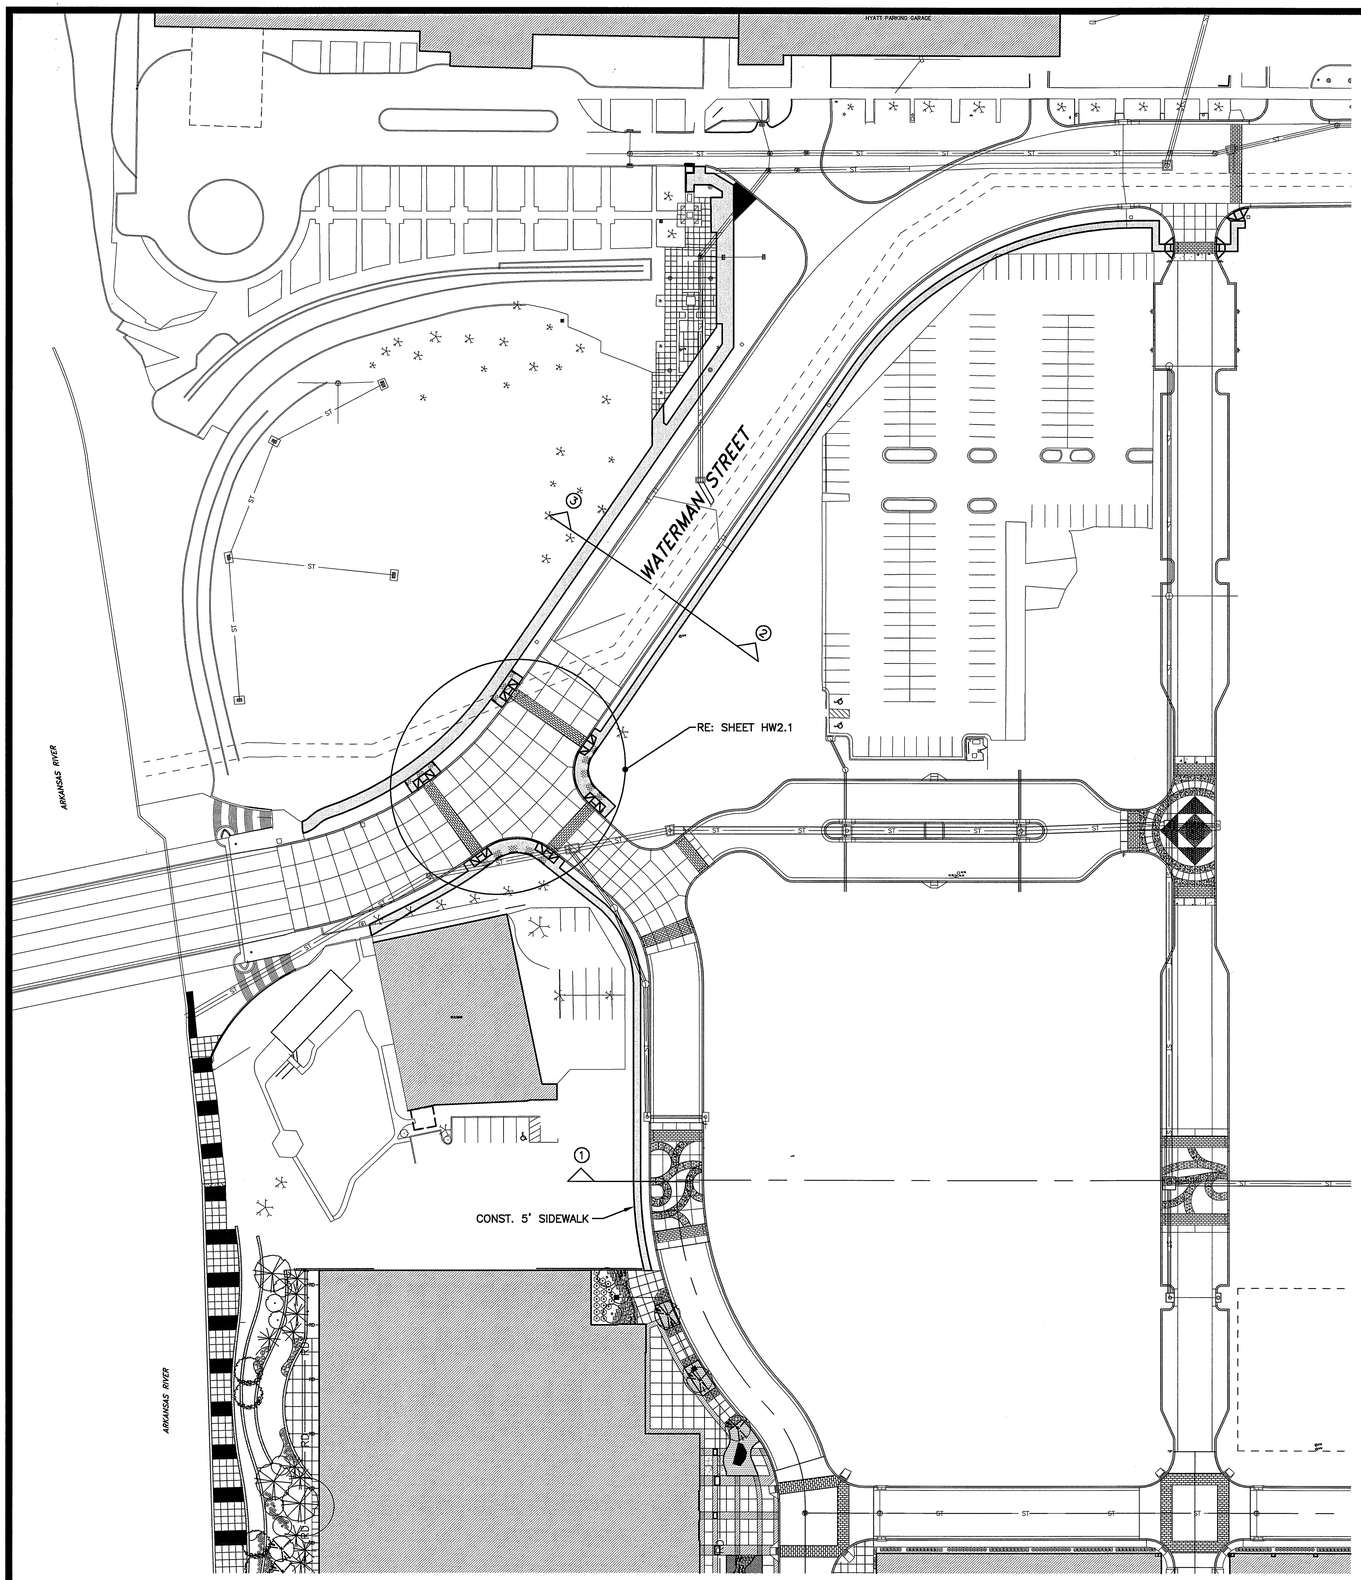

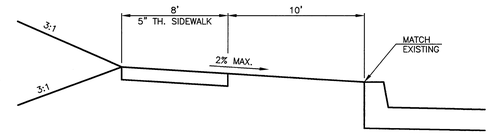

SECTION 3

GRAPHIC SCALE

50 0 25 50 100

(IN FEET)
1 inch = 50 ft.

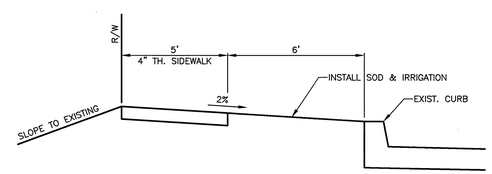

SECTION 1

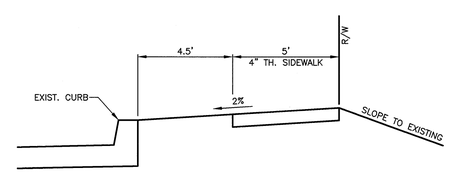

SECTION 2

GossenLivingston
Architecture
420 South Emporia
Wichita, KS 67202
Tel: (316) 265-9367
Fax: (316) 265-5646
Email: architects@gla.com

© 2007 Gossen Livingston Associates, Inc.
The drawing and all information herein is the exclusive property of Gossen Livingston Associates, Inc. and is not to be copied or used in any way without the express written consent of Gossen Livingston Associates, Inc. All drawings, specification, ideas, designs and arrangements appearing herein constitute the original and unpublished Work of:
Gossen Livingston Associates, Inc.

JOHNSON & ASSOCIATES
Johnson & Associates, Inc.
100 E. California Ave. - Third Floor
Oklahoma City, OK 73104
(405) 235-8075 FAX (405) 235-8078
Certificate of Authorization #E-1128 EXP. DATE: 12-31-2008

WATERWALK

PUBLIC IMPROVEMENTS PHASE 2 PACKAGE 3

Mark	Date:	Description
	12/17/07	BID SET
	4/25/07	FIELD CHECK SET

SIDEWALK PLAN

Job No.	
Date	12-17-07
Drawn	B.C.
Checked	P.B

HW4.1
OF
1
Dwg. 33 of 44

ACAD FILE: H:\2210\2215 Ph 2\2215516 PH2 Pkg3\2215516-Hyatt_Watermain.dwg, 12/12/2007 4:46 PM, Bob Cain
XREFS LOADED: