F.B. ROAD DIV. NO.	STATE	PROJECT NO.	FISCAL YEAR	SHEET NO.	TOTAL SHEETS
5	KANSAS	1150-31(1)25 (1)31(2) 53	1968	8	187

PLAN

SURVEYED
PLOTTED
ALIGNMENT CHECKED
RT. OF WAY CHECKED
NOTE BOOK
NO.

PROFILE

SURVEYED
PLOTTED
GRADES CHECKED
B. M. NOTED
STRUCTURE NOTES CHKD.
NOTE BOOK
NO.

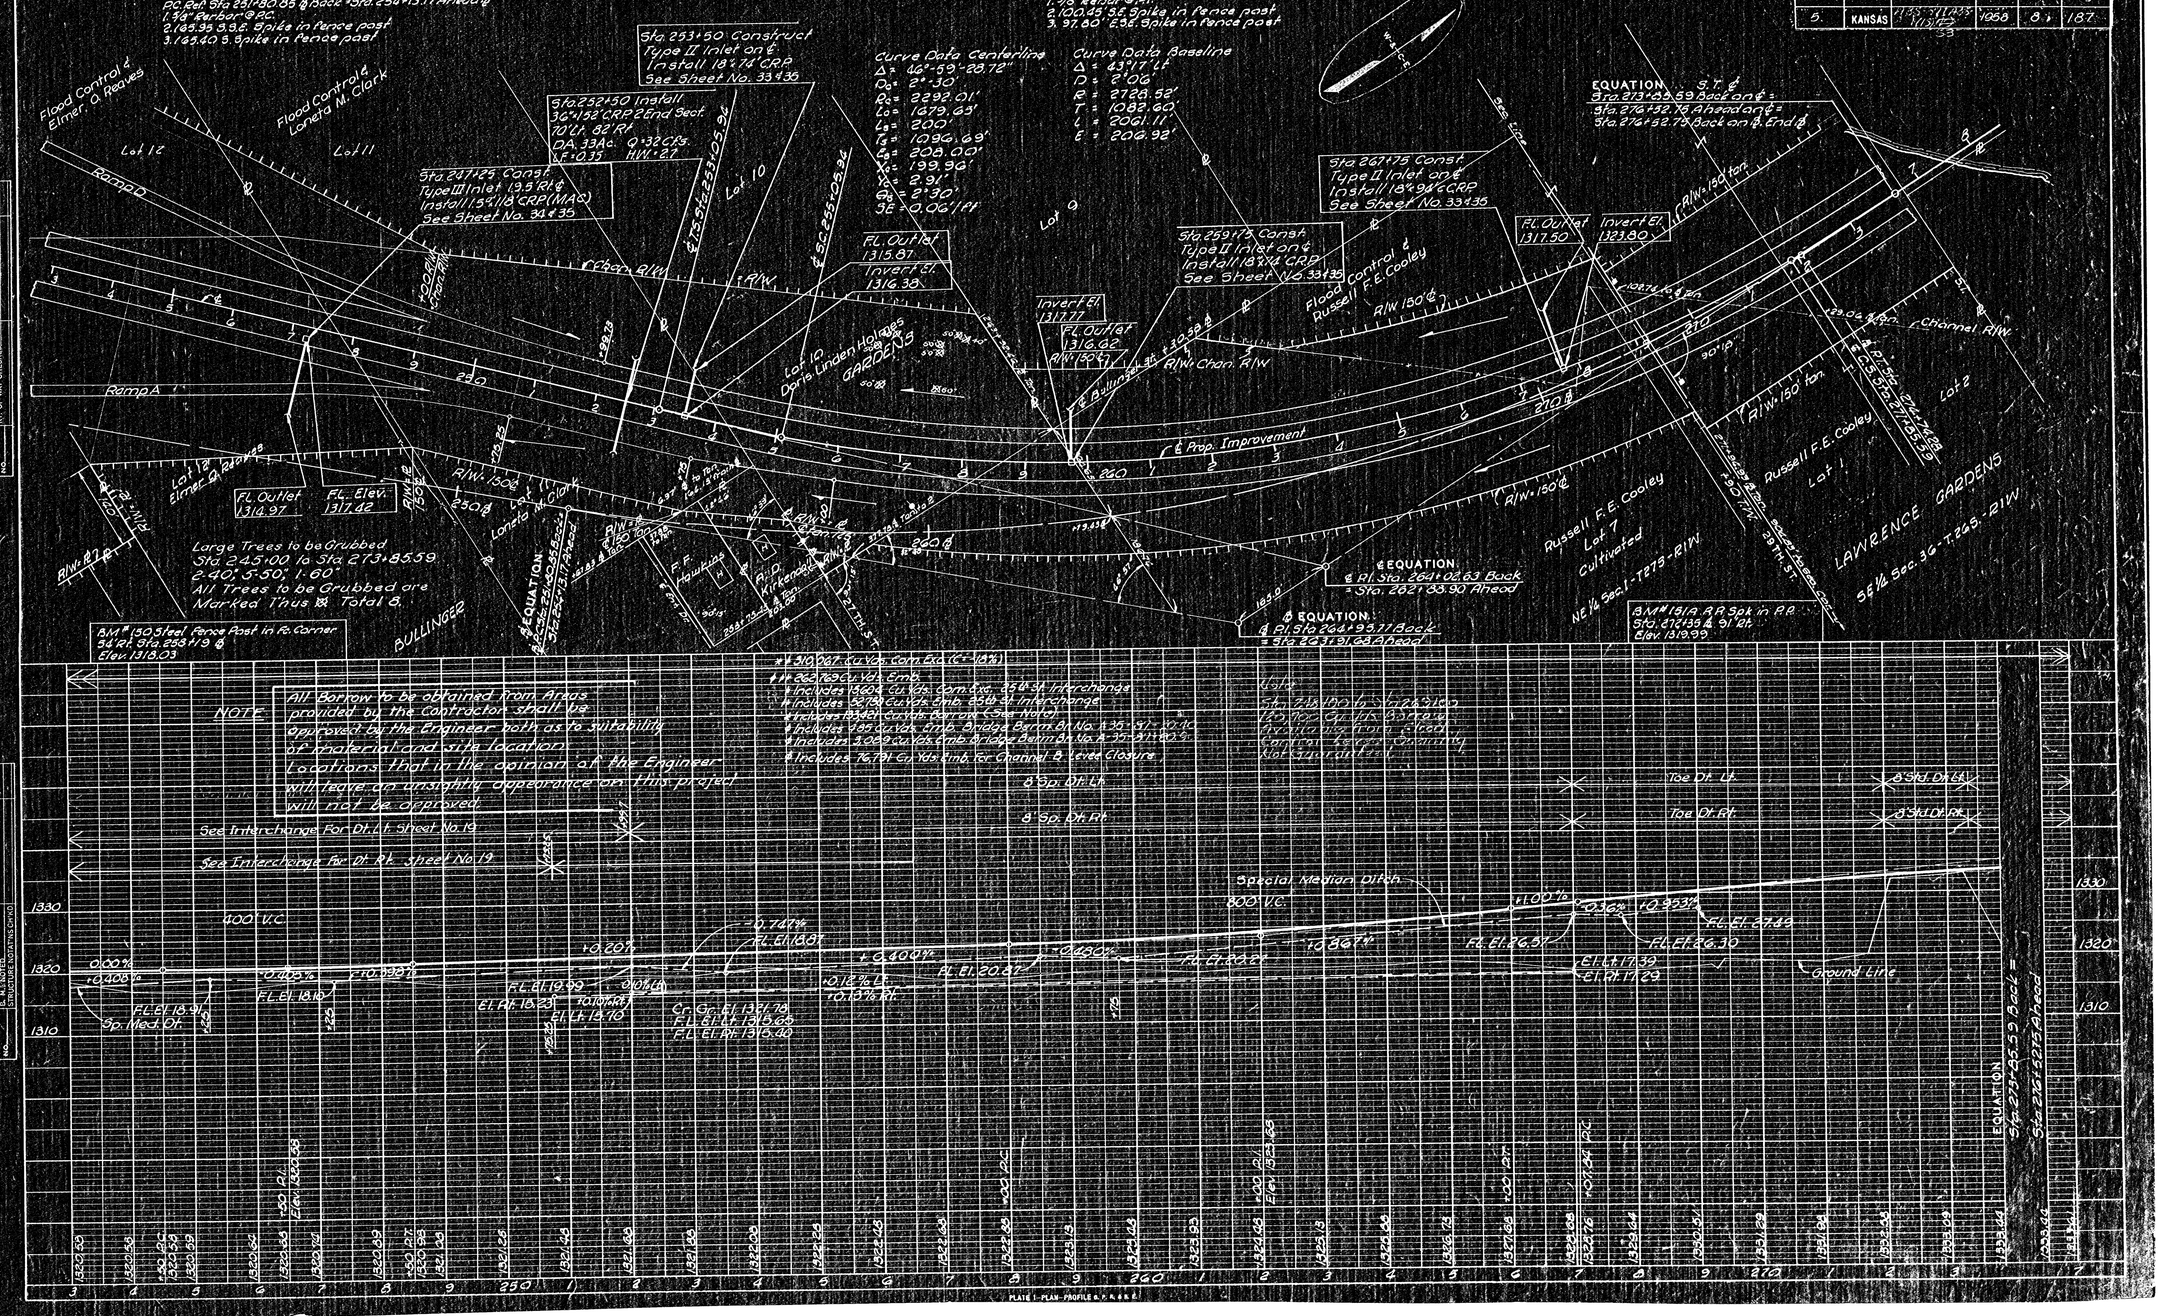

PLATE 1—PLAN—PROFILE