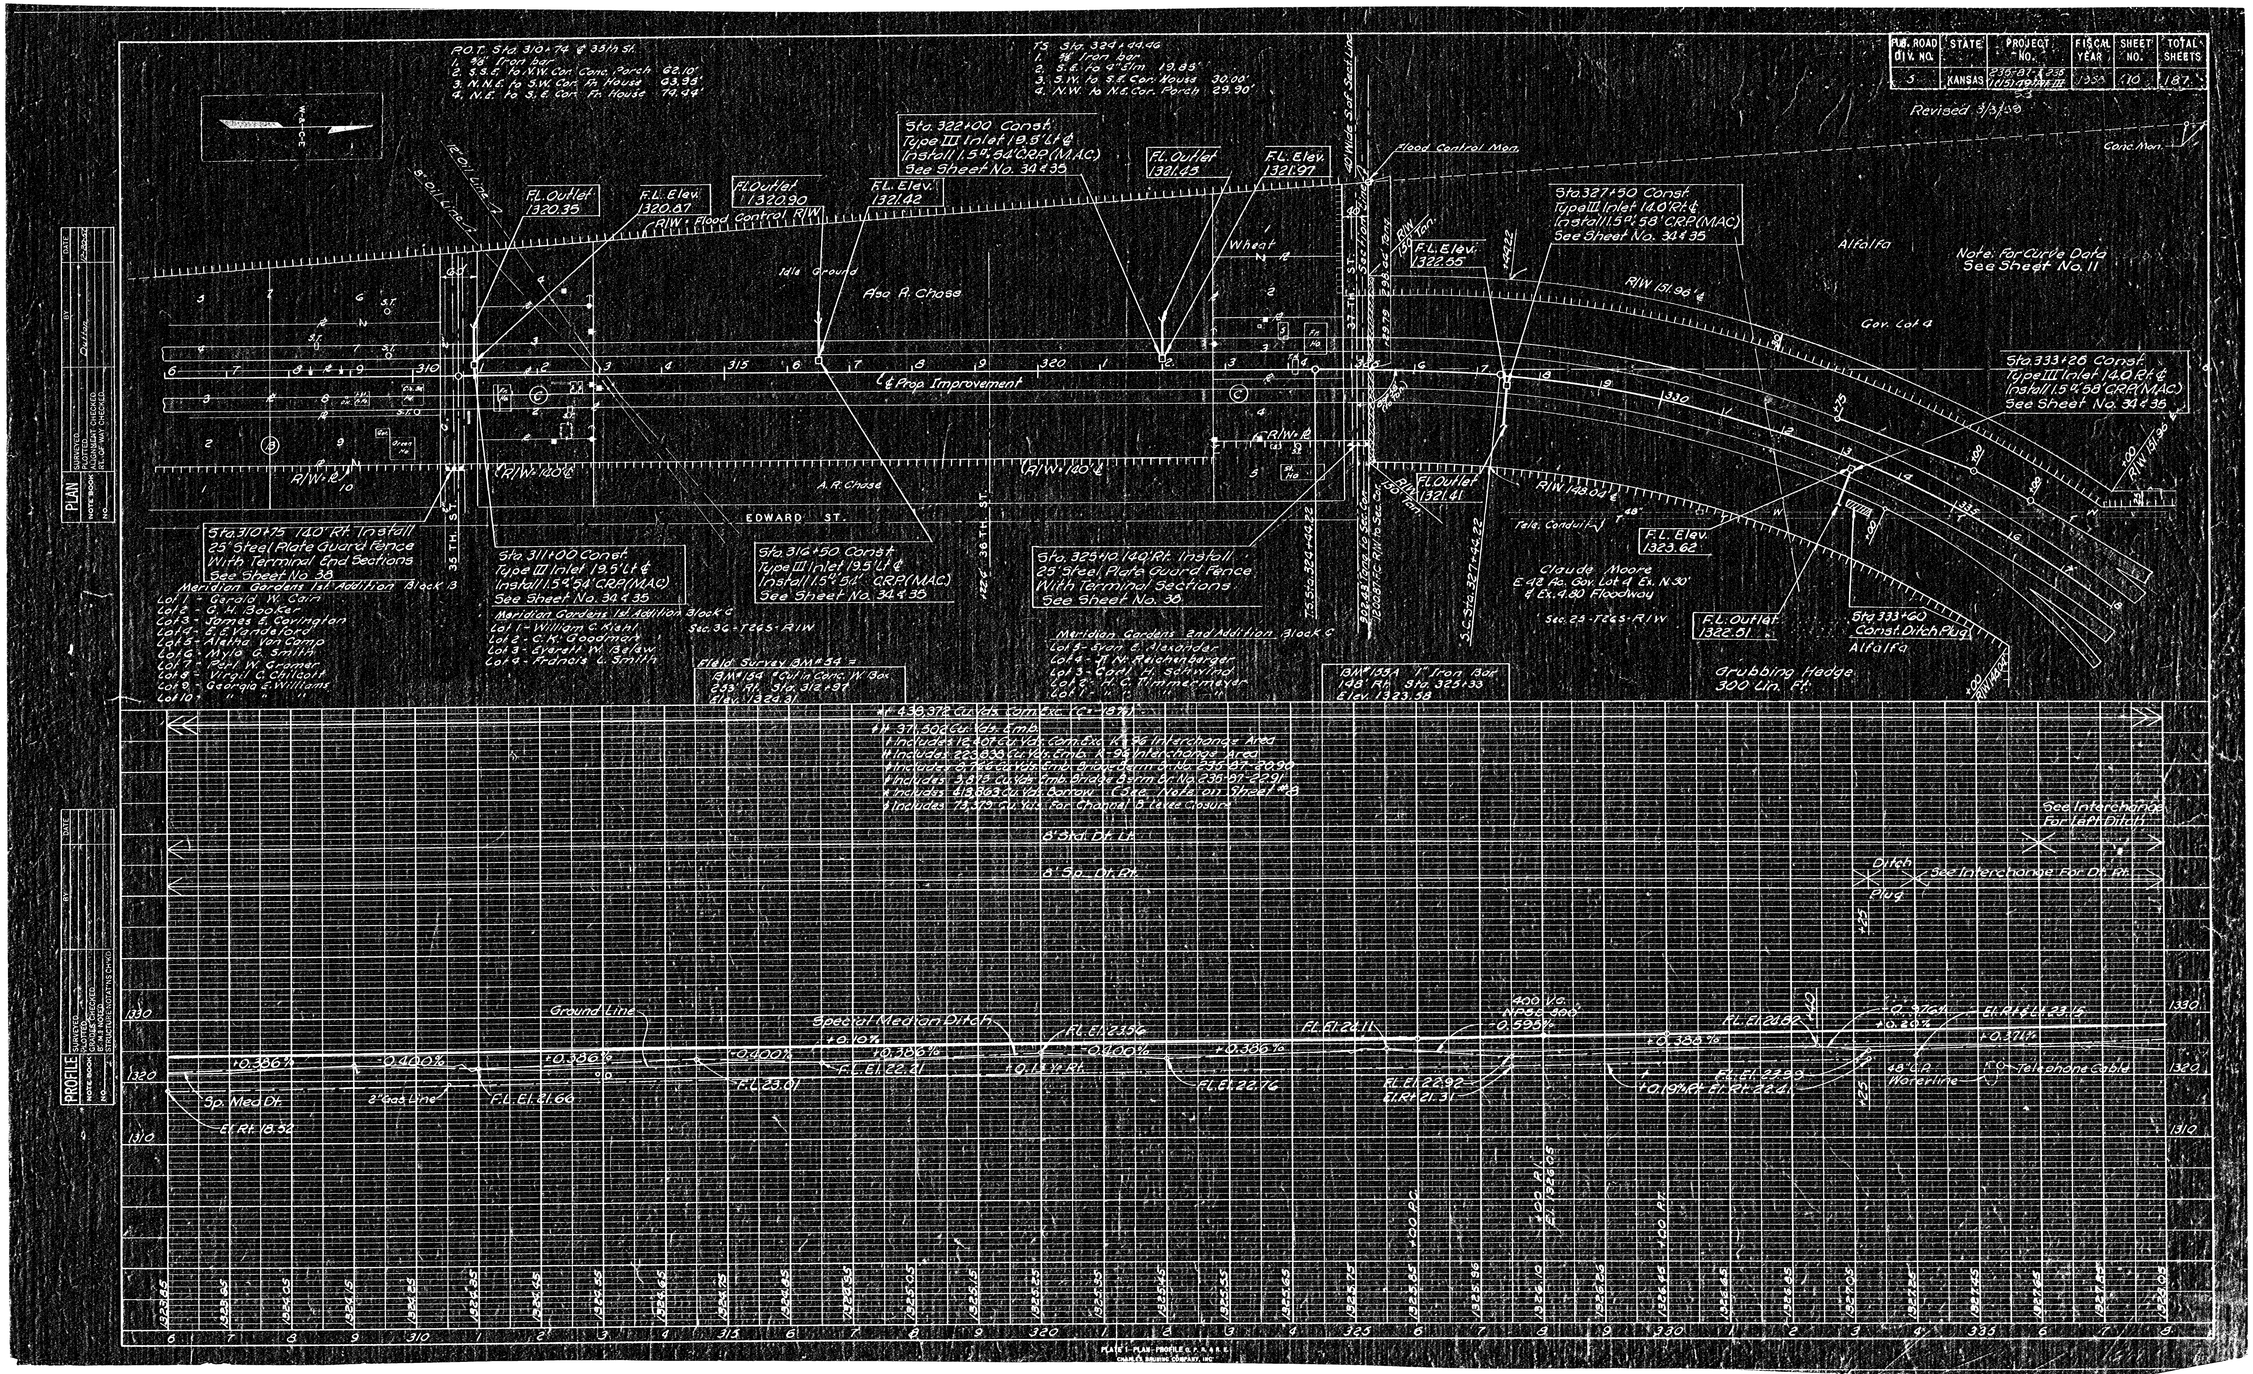
P.O.T. Sta 310+74 @ 35th St.
1. 3/4" Iron bar
2. S.S.E. to N.W. Cor. Conc. Porch 62.10'
3. N.N.E. to S.W. Cor. Ft. House 43.95'
4. N.E. to S.E. Cor. Ft. House 14.44'
P.T. Sta 324+44.46
1. 1/2" Iron bar
2. S.E. to 4" Elm 19.85'
3. S.W. to S.E. Cor. House 30.00'
4. N.W. to N.E. Cor. Porch 29.30'
Sta. 322+00 Const. Type III Inlet 19.8' Lt. @ Install 1.5#-84 CRP(M.A.C.) See Sheet No. 34 & 35
F.L. Outlet 1320.35
F.L. Elev. 320.87
F.L. Outlet 1320.90
F.L. Elev. 321.42
F.L. Outlet 1321.45
F.L. Elev. 321.97
R/W = Flood Control R/W
Flood Control Mon.
Conc. Mon.
S. Oil Line
Idle Ground
Asa R. Chase
Wheat
Alfalfa
Sta. 327+50 Const. Type III Inlet 14.0 Rt. @ Install 1.5#-58' CRP(MAC) See Sheet No. 34 & 35
F.L. Elev. 322.55
Note: For Curve Data See Sheet No. 11
R/W 151.96' @
Gov. Lot 4
Sta. 333+26 Const. Type III Inlet 14.0 Rt. @ Install 1.5#-58' CRP(MAC) See Sheet No. 34 & 35
℄ Prop. Improvement
R/W = 120' ℄
A. R. Chase
EDWARD ST.
35 TH. ST.
Sta. 310+75 140' Rt. Install 25' Steel Plate Guard Fence With Terminal End Sections See Sheet No. 38
Meridian Gardens 1st Addition Block 3
Lot 1 - Gerald W. Carr
Lot 2 - O. M. Bookout
Lot 3 - James E. Covington
Lot 4 - E. E. Vandeford
Lot 5 - Aletha Van Camp
Lot 6 - Myla G. Smith
Lot 7 - Earl W. Greener
Lot 8 - Virgil C. Chilcott
Lot 9 - Georgia E. Williams
Lot 10 - " " "
Sta. 311+00 Const. Type III Inlet 19.5' Lt. @ Install 1.5#-54' CRP(MAC) See Sheet No. 34 & 35
Meridian Gardens 1st Addition Block C
Lot 1 - William C. Kahl
Lot 2 - C. M. Goodpaster
Lot 3 - Everett W. Ballew
Lot 4 - Francis L. Smith
Sec. 36 - T26S - R1W
Sta. 312+50 Const. Type III Inlet 19.5' Lt. @ Install 1.5#-54' CRP(MAC) See Sheet No. 34 & 35
Sta. 325+10 140' Rt. Install 25' Steel Plate Guard Fence With Terminal Sections See Sheet No. 38
Meridian Gardens 2nd Addition Block C
Lot 2 - Evan E. Alexander
Lot 4 - H. W. Reichenberger
Lot 3 - Carl H. Schwind
Lot 6 - H. C. Timmermeyer
Lot 1 - " " "
Field Survey BM #34 = BM #34 "Cut in Conc. W. Box 233' Rt. Sta. 312+99 Elev. 1324.31
BM #33A 1" Iron Bar 148' Rt. Sta. 325+33 Elev. 1323.38
F.L. Outlet 1321.41
R/W 148.04' @
Tele. Conduit
F.L. Elev. 1323.62
Claude Moore E 43 Ac. Gov. Lot 4 Ex. N 30' & Ex. 4.80 Floodway
Sec. 23 - T26S - R1W
F.L. Outlet 1322.01
Sta. 333+60 Const. Ditch Plug
Alfalfa
Grubbing Hedge 300 Lin. Ft.
Tie Sta. 324+44.22 20.08' Rt. R/W to Sec. Cor.
Tie Sta. 327+44.22
Tie Sta. 324+44.22
Plug. Road Div. No. 5
State: Kansas
Project No.: 235-81-1235 (115) 40 Hwy 77
Fiscal Year: 1953
Sheet No.: 10
Total Sheets: 187
Revised 3/3/53
PLAN
PROFILE
Ground Line
Special Median Ditch
3p. Med. Dr.
2" Gas Line
F.L. El. 21.66
El. Rt. 18.32
F.L. El. 22.21
F.L. El. 23.01
F.L. El. 23.56
F.L. El. 22.76
F.L. El. 24.11
F.L. El. 22.92
El. Rt. 21.31
400 V.C. NPSC 300' -0.595%
F.L. El. 23.65
El. Rt. 22.21
Ditch Plug
See Interchange For Dr. Ft.
See Interchange For Lap Ditch
48" C.P. Waterline
F.O. Telephone Cable
Q 97cfs +0.20%
Q 37cfs +0.37%
+0.386%
-0.400%
+0.10%
+0.13% Rt.
+0.336%
+0.019% Rt.
-0.400%
-0.336%
+0.386%
-0.386%
+0.336%
-0.400%