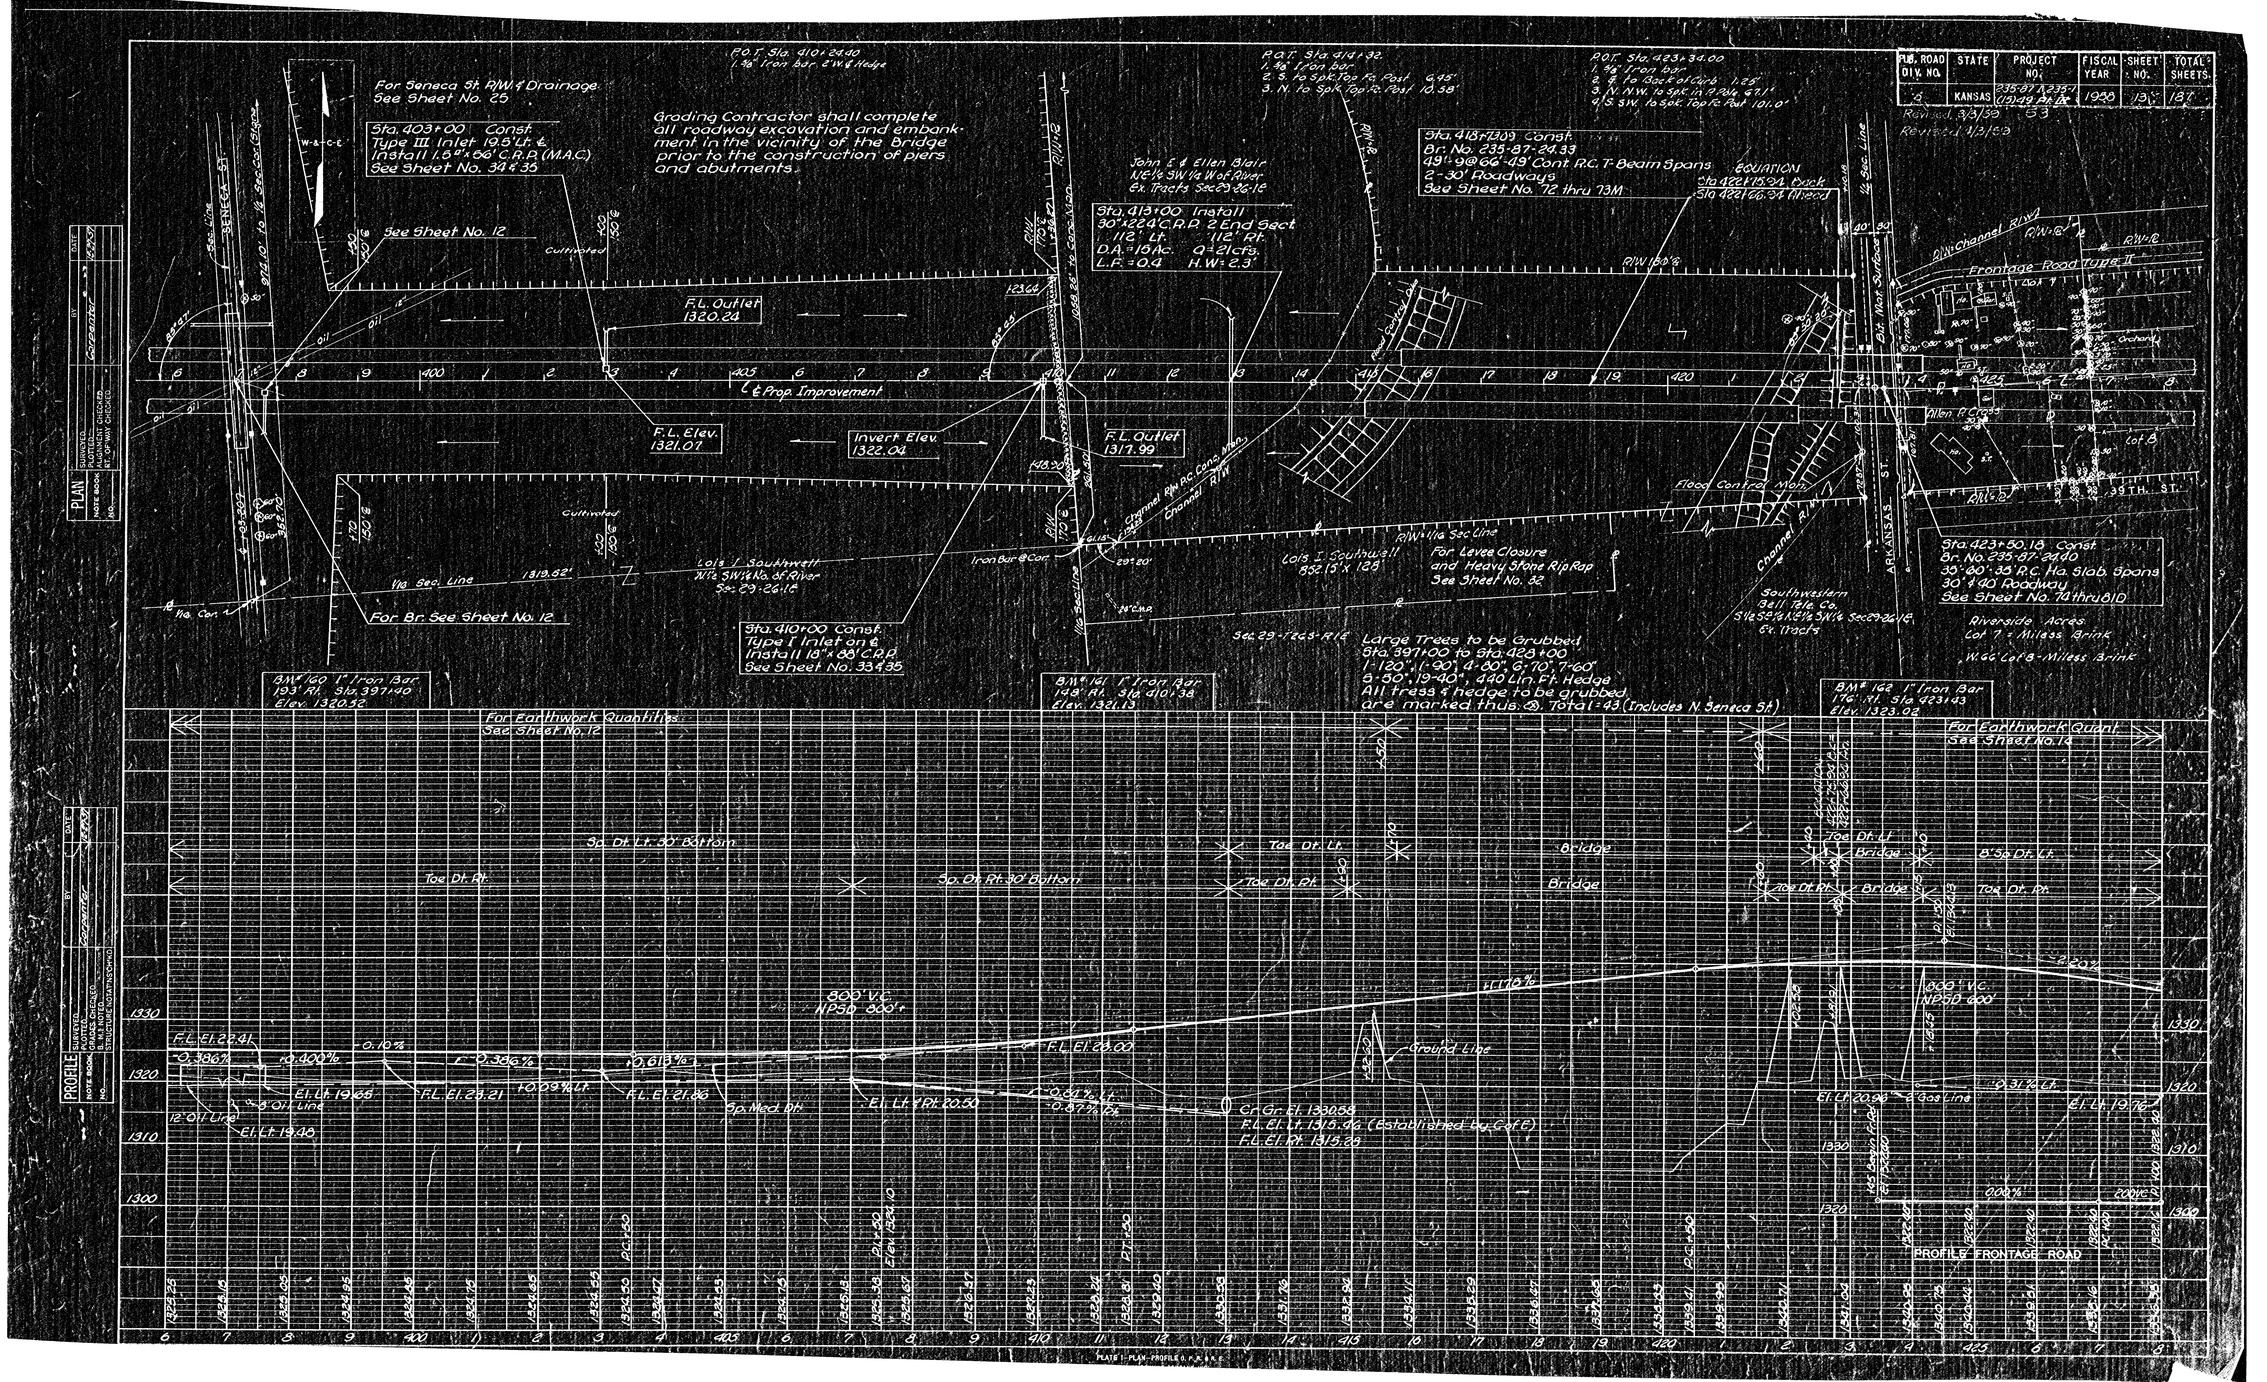


FED. ROAD DIV. NO.	STATE	PROJECT NO.	FISCAL YEAR	SHEET NO.	TOTAL SHEETS
7	KANSAS	235-87 A 235-(19)49 Ark Br	1960	13	187

Revised 3/3/59
Revised 4/2/59