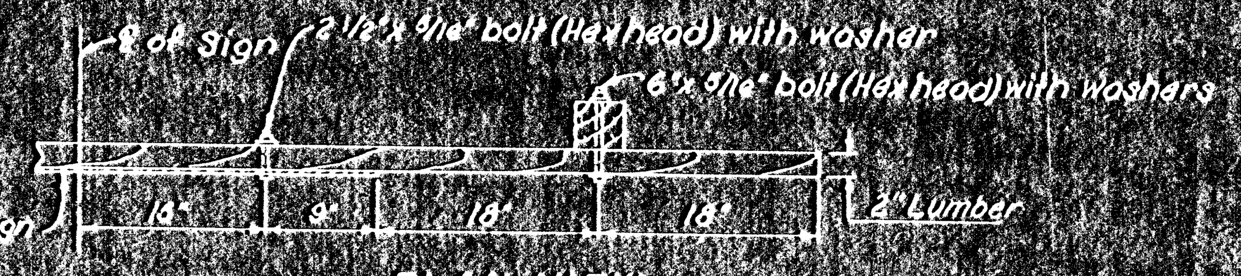

PLAN VIEW
SCALE 1" = 1'

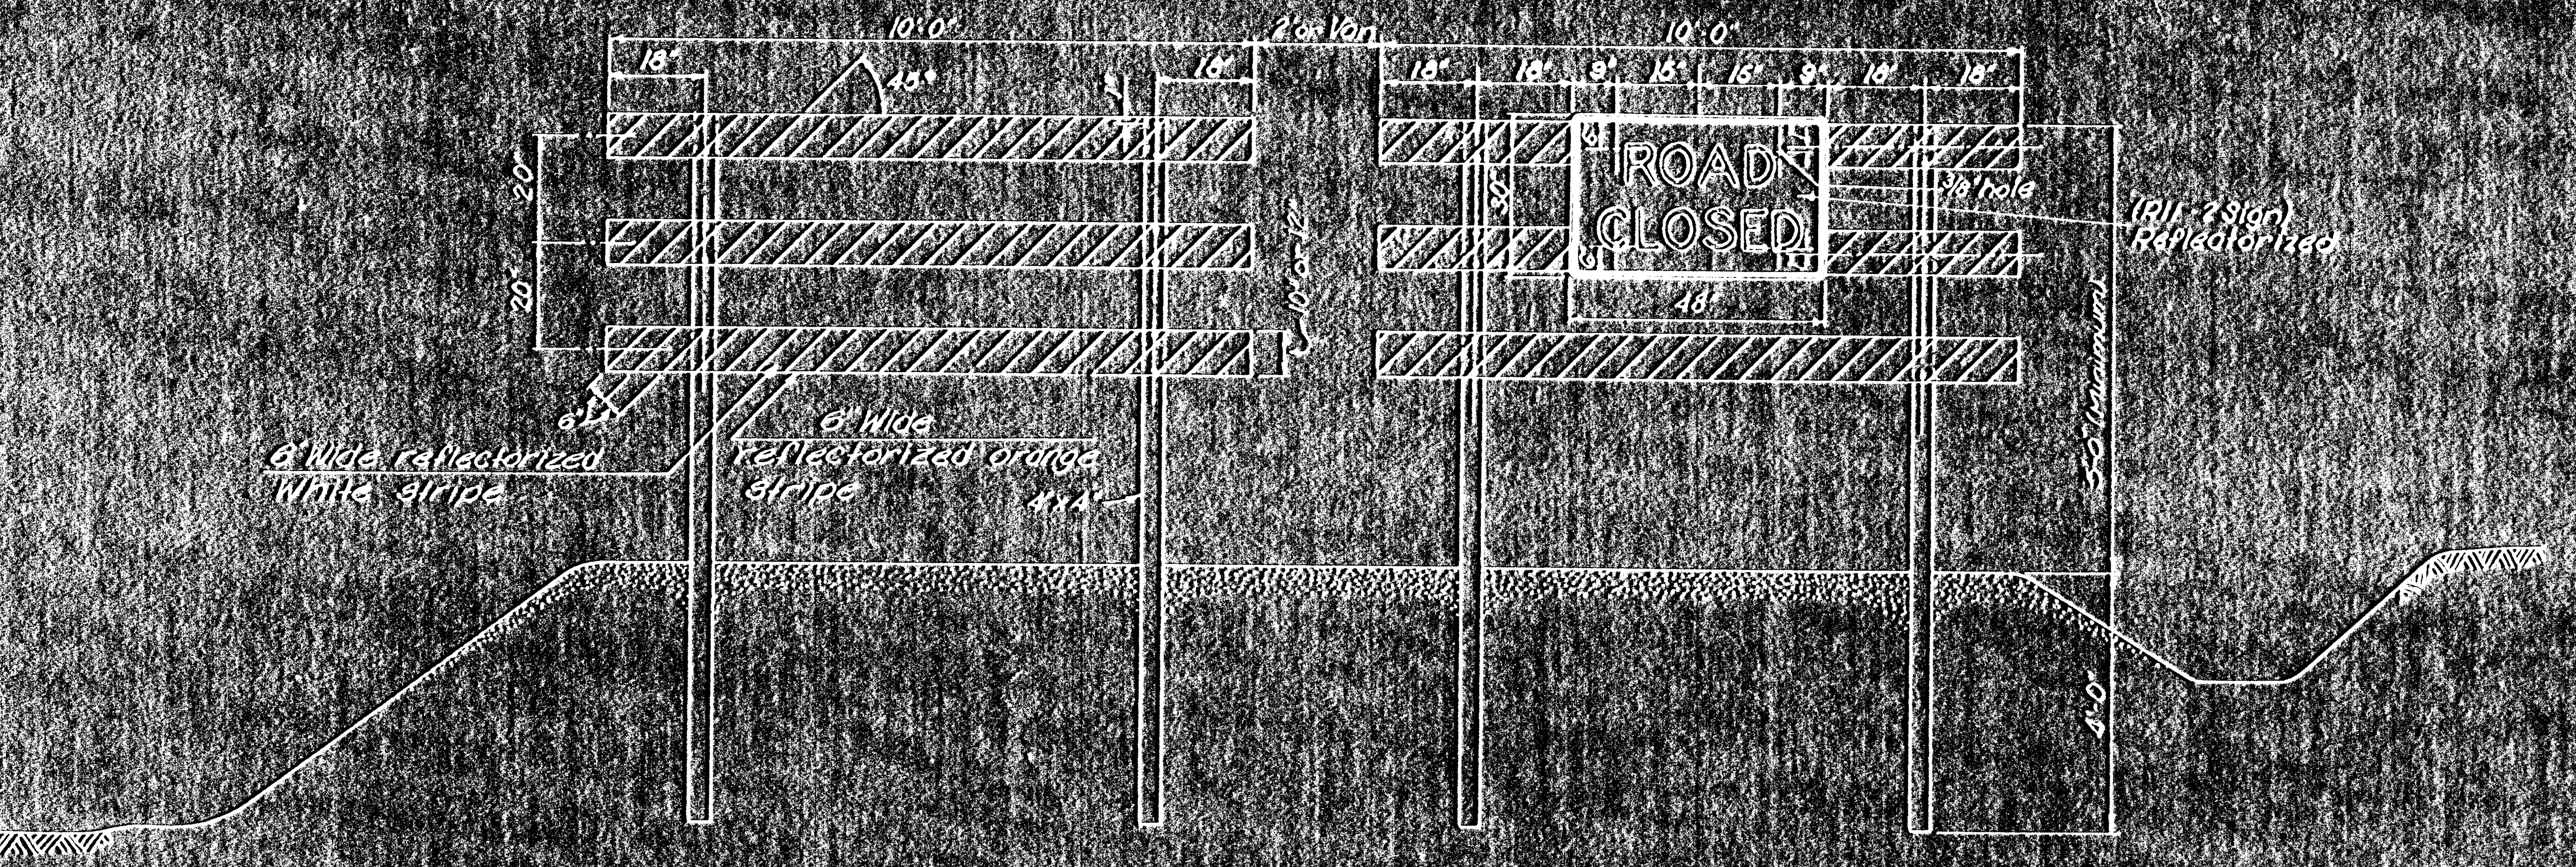

FIXED BARRICADE
SCALE 1" = 2'

GENERAL NOTE

Steel fasteners shall be electroplated with zinc or cadmium.
Wood posts other than redwood shall be treated with pentachlorophenol.
Lumber for barricade boards shall be straight, free of unsound knots and finished S4S.
All lumber dimensions are nominal.
Border and legend on the road closed sign shall be as specified in the Manual on Uniform Traffic Control Devices, 1971. Background shall be covered with enclosed lens silver reflective sheeting.
Hachure lines shall be formed by applying strips of pressure sensitive enclosed lens reflective sheeting.
Holes for posts shall be drilled and backfill tamped.
Side, Edges and Ends of all boards shall be painted with 1 coat of exterior grade prime and 2 coats of exterior grade black enamel.
Signs shall be manufactured from properly degreased 14 gauge steel or 0.10" thick aluminum.
Steel signs shall be painted with 1 coat of prime and 2 coats of white enamel.
Barricades are to be set at each road to be closed. Barricades are to be installed approximately 10 feet beyond right of way fence.
Sufficient barricades shall be constructed to cover roadway width.
The bid item includes both sign assemblies as shown above.

No.	Date	Revisions	By	App'd
4	3-13-76	Rev. Lumber, Hdwe. & Sign Reqts.	W.L.H.	L.R.B.
[illegible]	7-5-73	To Conform to Standard Specs.	W.L.H.	R.G.L.
[illegible]	7-26-72	To meet 1971 MUTCD requirement	C.M.	A.F.T.
[illegible]	1-22-71	Incl. as bid item	W.L.H.	K.G.L.

KANSAS DEPARTMENT OF TRANSPORTATION

TYPE III BARRICADE (FIXED) WITH R11-2 SIGN

ST'D. NO. 760 10-16-68

Sheet No. of — Scale As shown — App'd
Designed F. D. — Detailed — Quantities — Traced
Design Ck. W.L.H. — Detail Ck. W.L.H. — Quan. Ck. — Trace Ck.