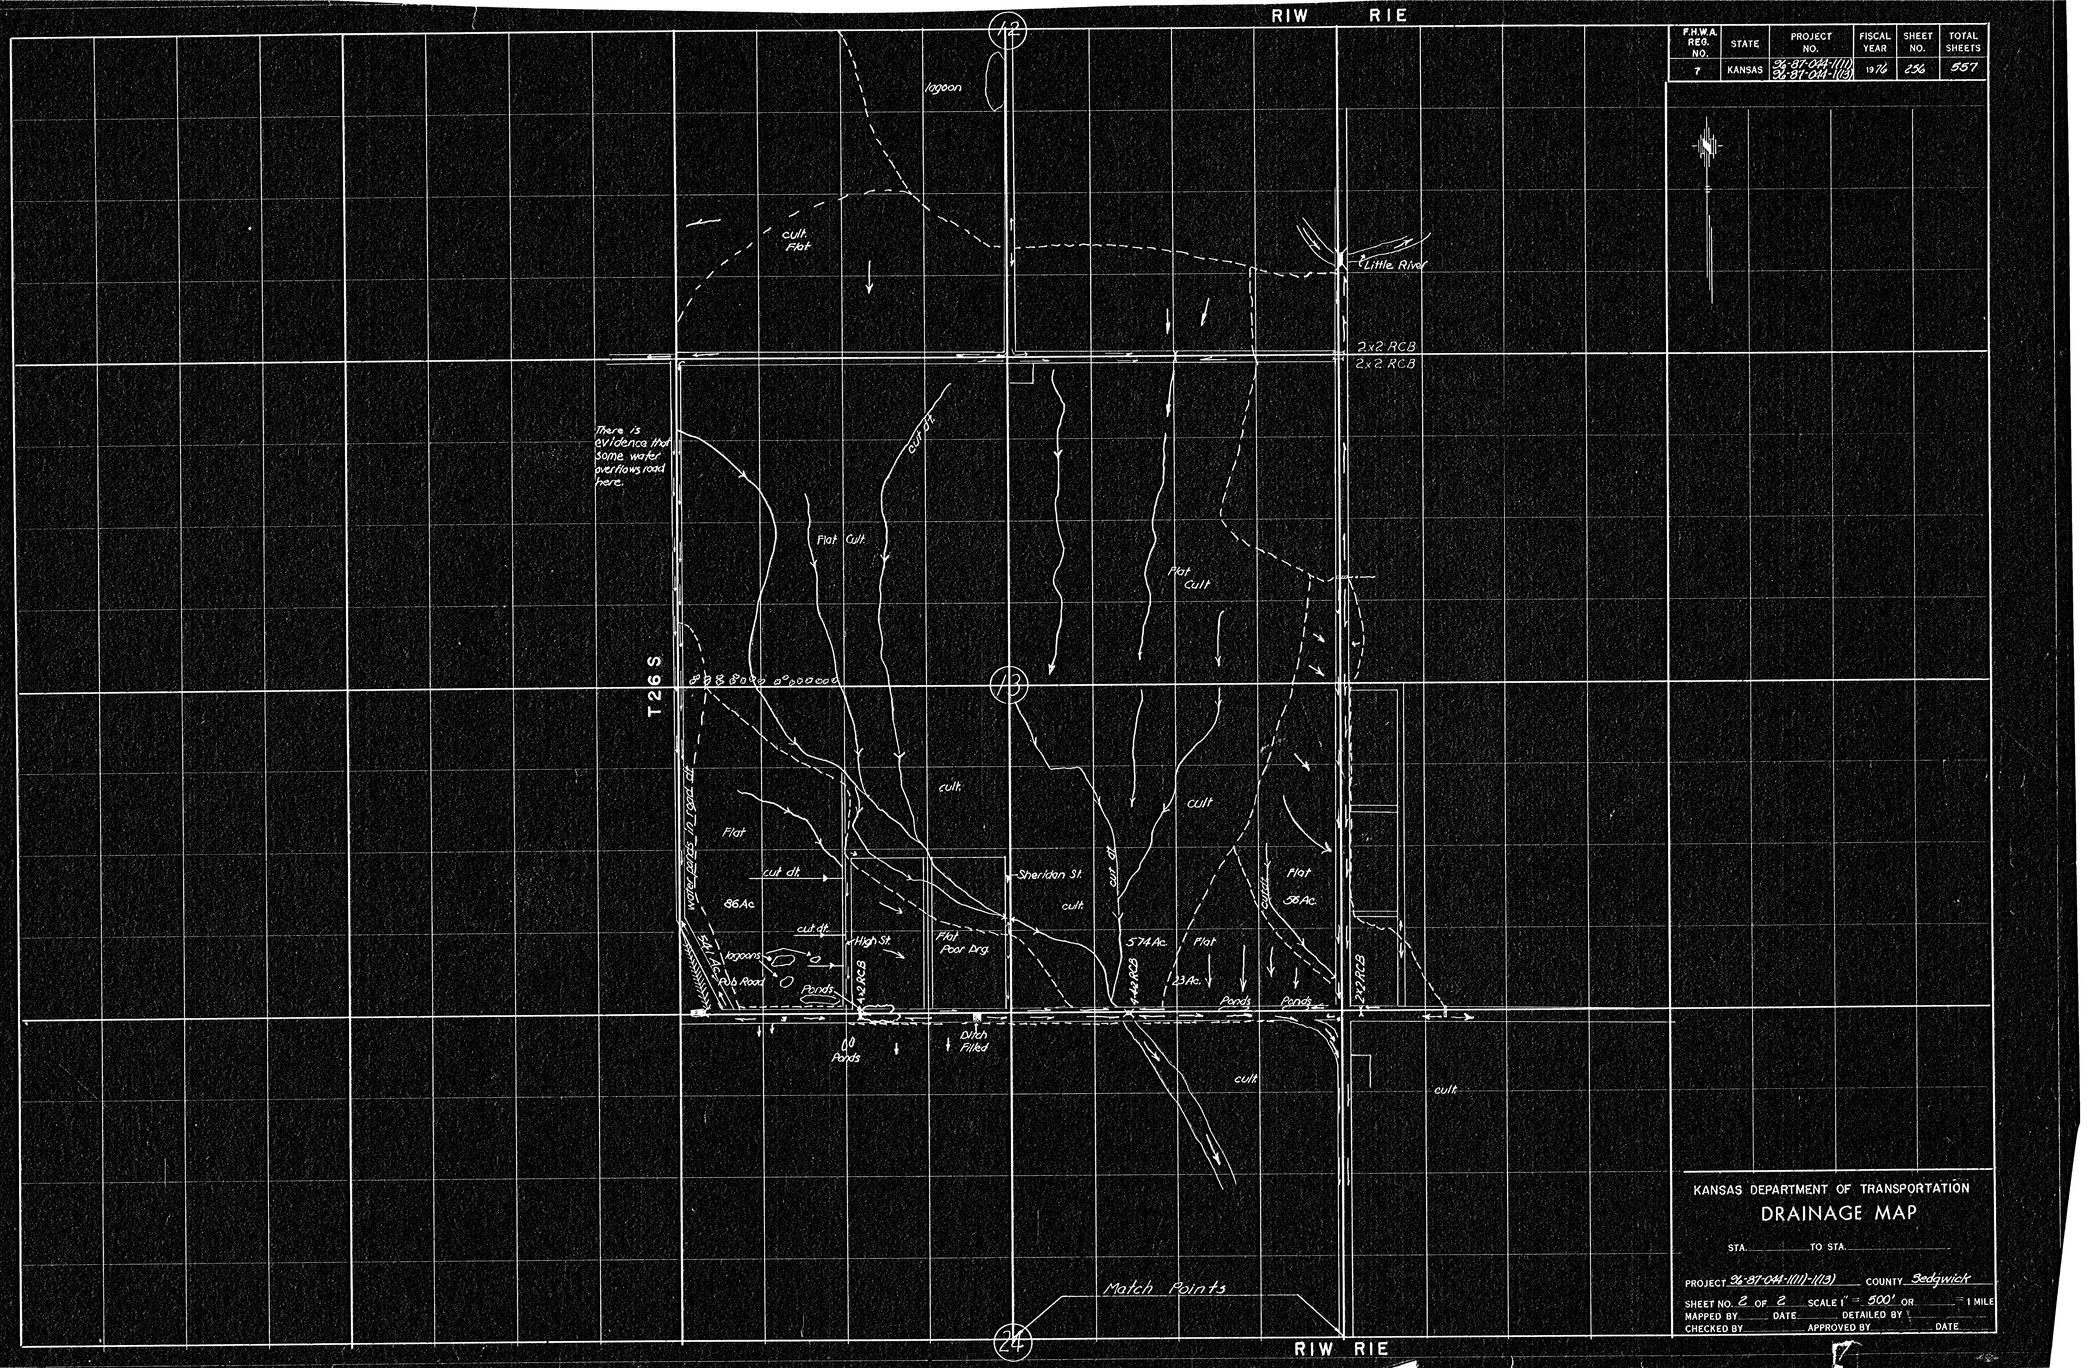

F.H.W.A. REG. NO.	STATE	PROJECT NO.	FISCAL YEAR	SHEET NO.	TOTAL SHEETS
7	KANSAS	26-87-044-1(11) 26-87-044-1(13)	1976	256	557

KANSAS DEPARTMENT OF TRANSPORTATION

DRAINAGE MAP

STA. _____ TO STA. _____

PROJECT 26-87-044-1(11)-1(13) COUNTY Sedgwick

SHEET NO. 2 OF 2 SCALE 1" = 500' OR _____ = 1 MILE

MAPPED BY _____ DATE _____ DETAILED BY _____

CHECKED BY _____ APPROVED BY _____ DATE _____