FINAL REQ. NO.	STATE	PER AUD PROJ. NO.	FISCAL YEAR	SHEET NO.	TOTAL SHEETS
7	KANSAS	X	1976	201	304

X 35 W (97.7 W) (1.5) 1.5
Cottonwood River Phase 3

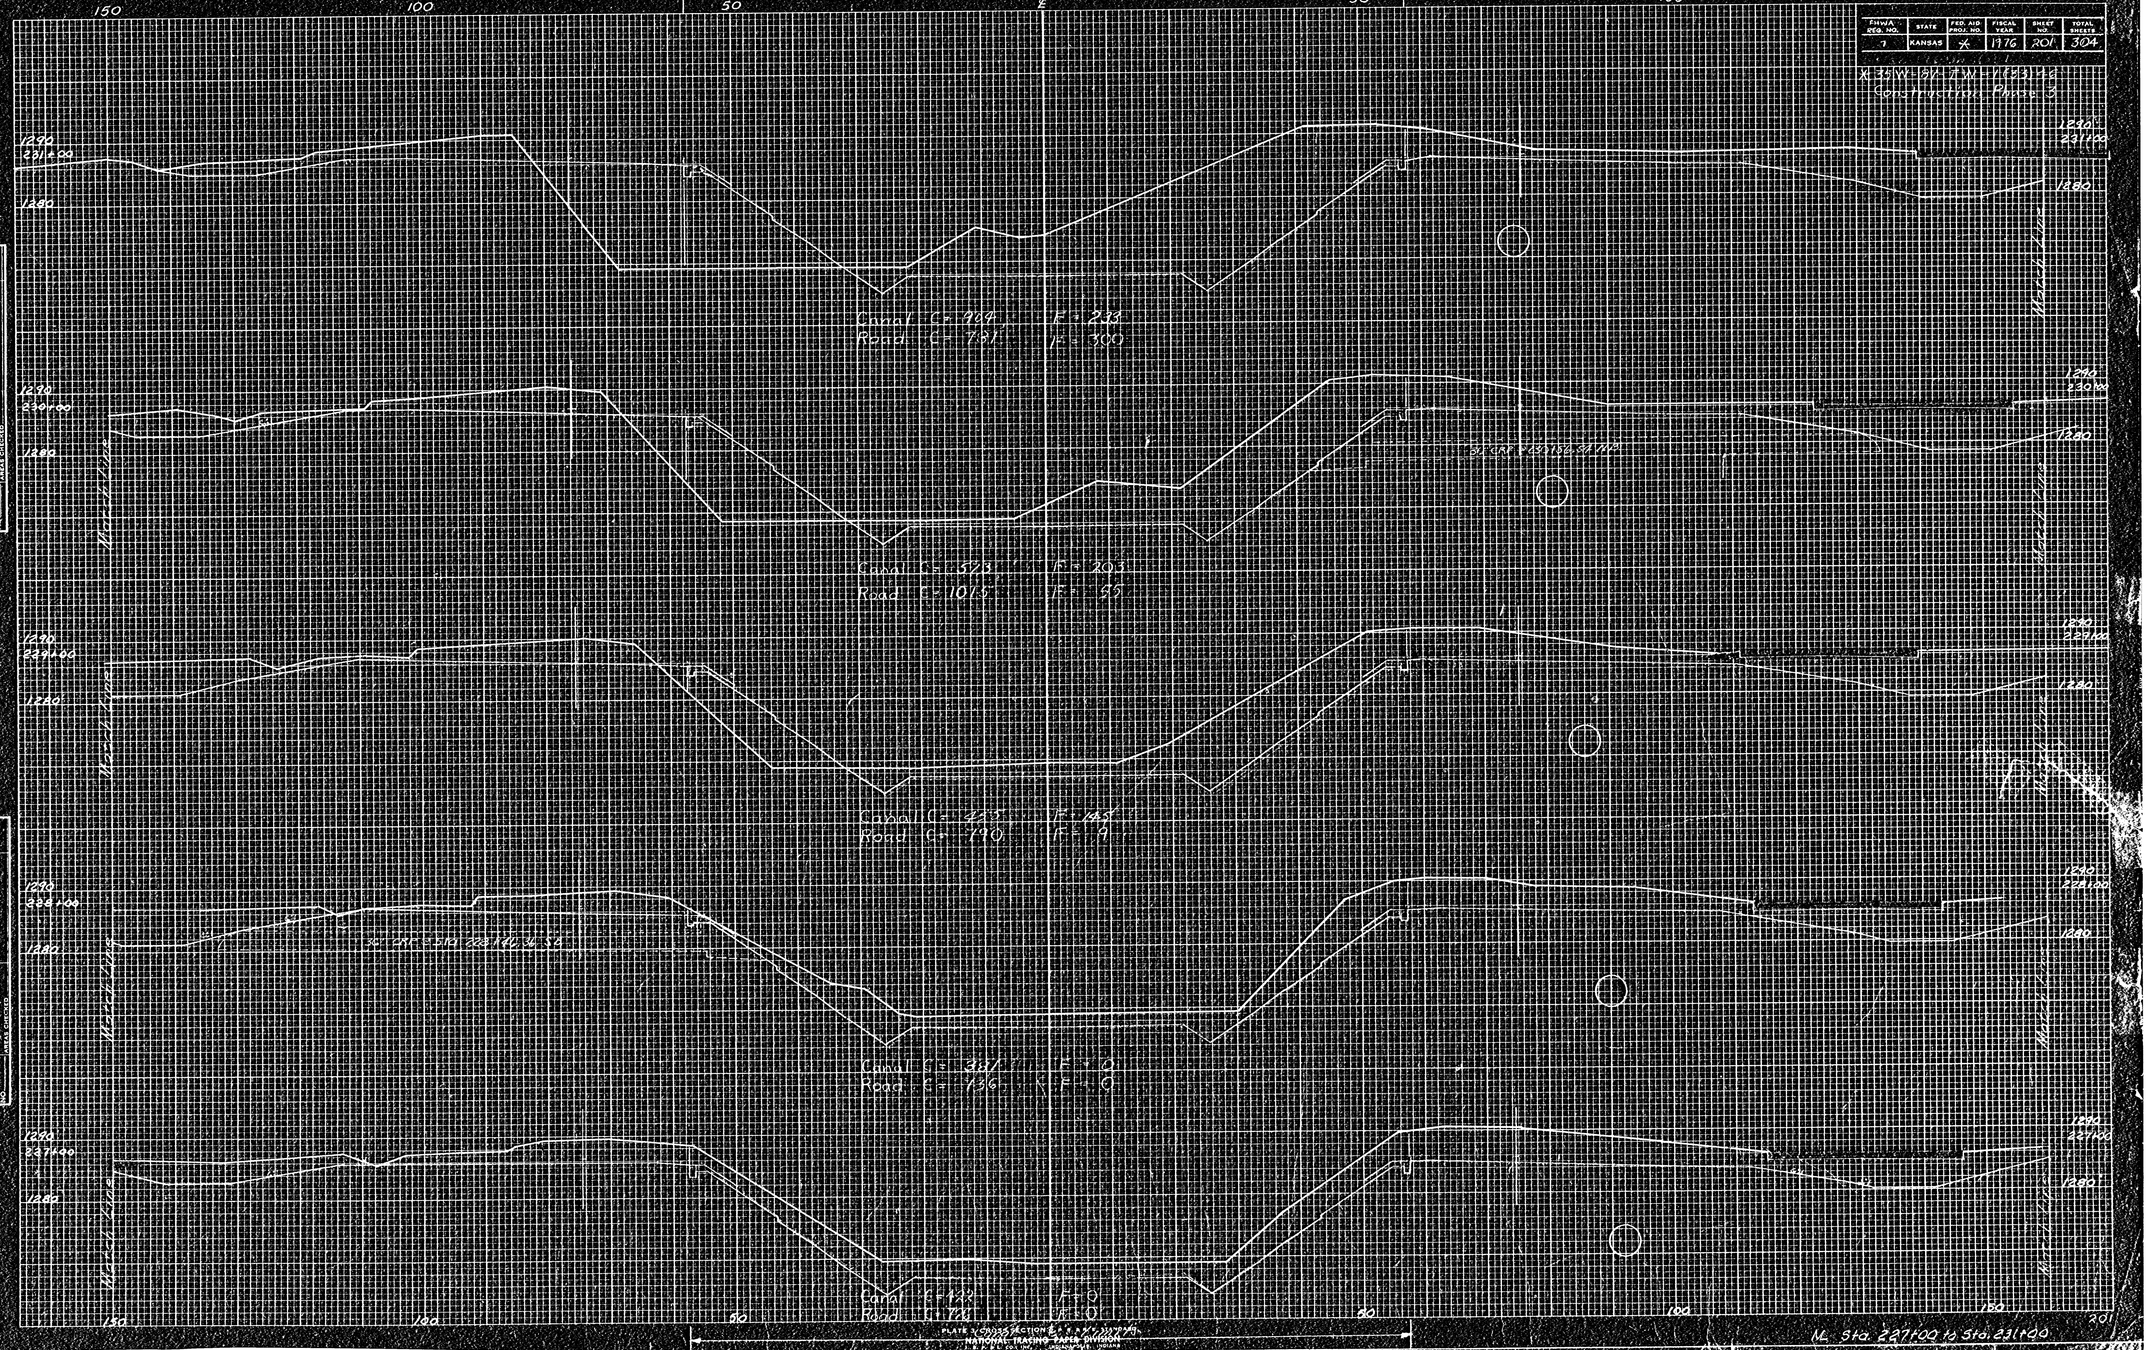

FINAL SURVEY
BY
DATE
NOTE BOOK NO.
PLOTTED
TEMPLATE
AREAS CHECKED

ORIGINAL SURVEY
BY
DATE
NOTE BOOK NO.
PLOTTED
TEMPLATE
AREAS CHECKED

PLATE X CROSS SECTION
NATIONAL TRACING PAPER DIVISION