F.H.W.A. REGION NO.	STATE	PROJECT NO.	FISCAL YEAR	SHEET NO.	TOTAL SHEETS
7	KANSAS	*	1976	205	304

*35(N-2) I-35(N)-1(33)66
Construction Phase 3

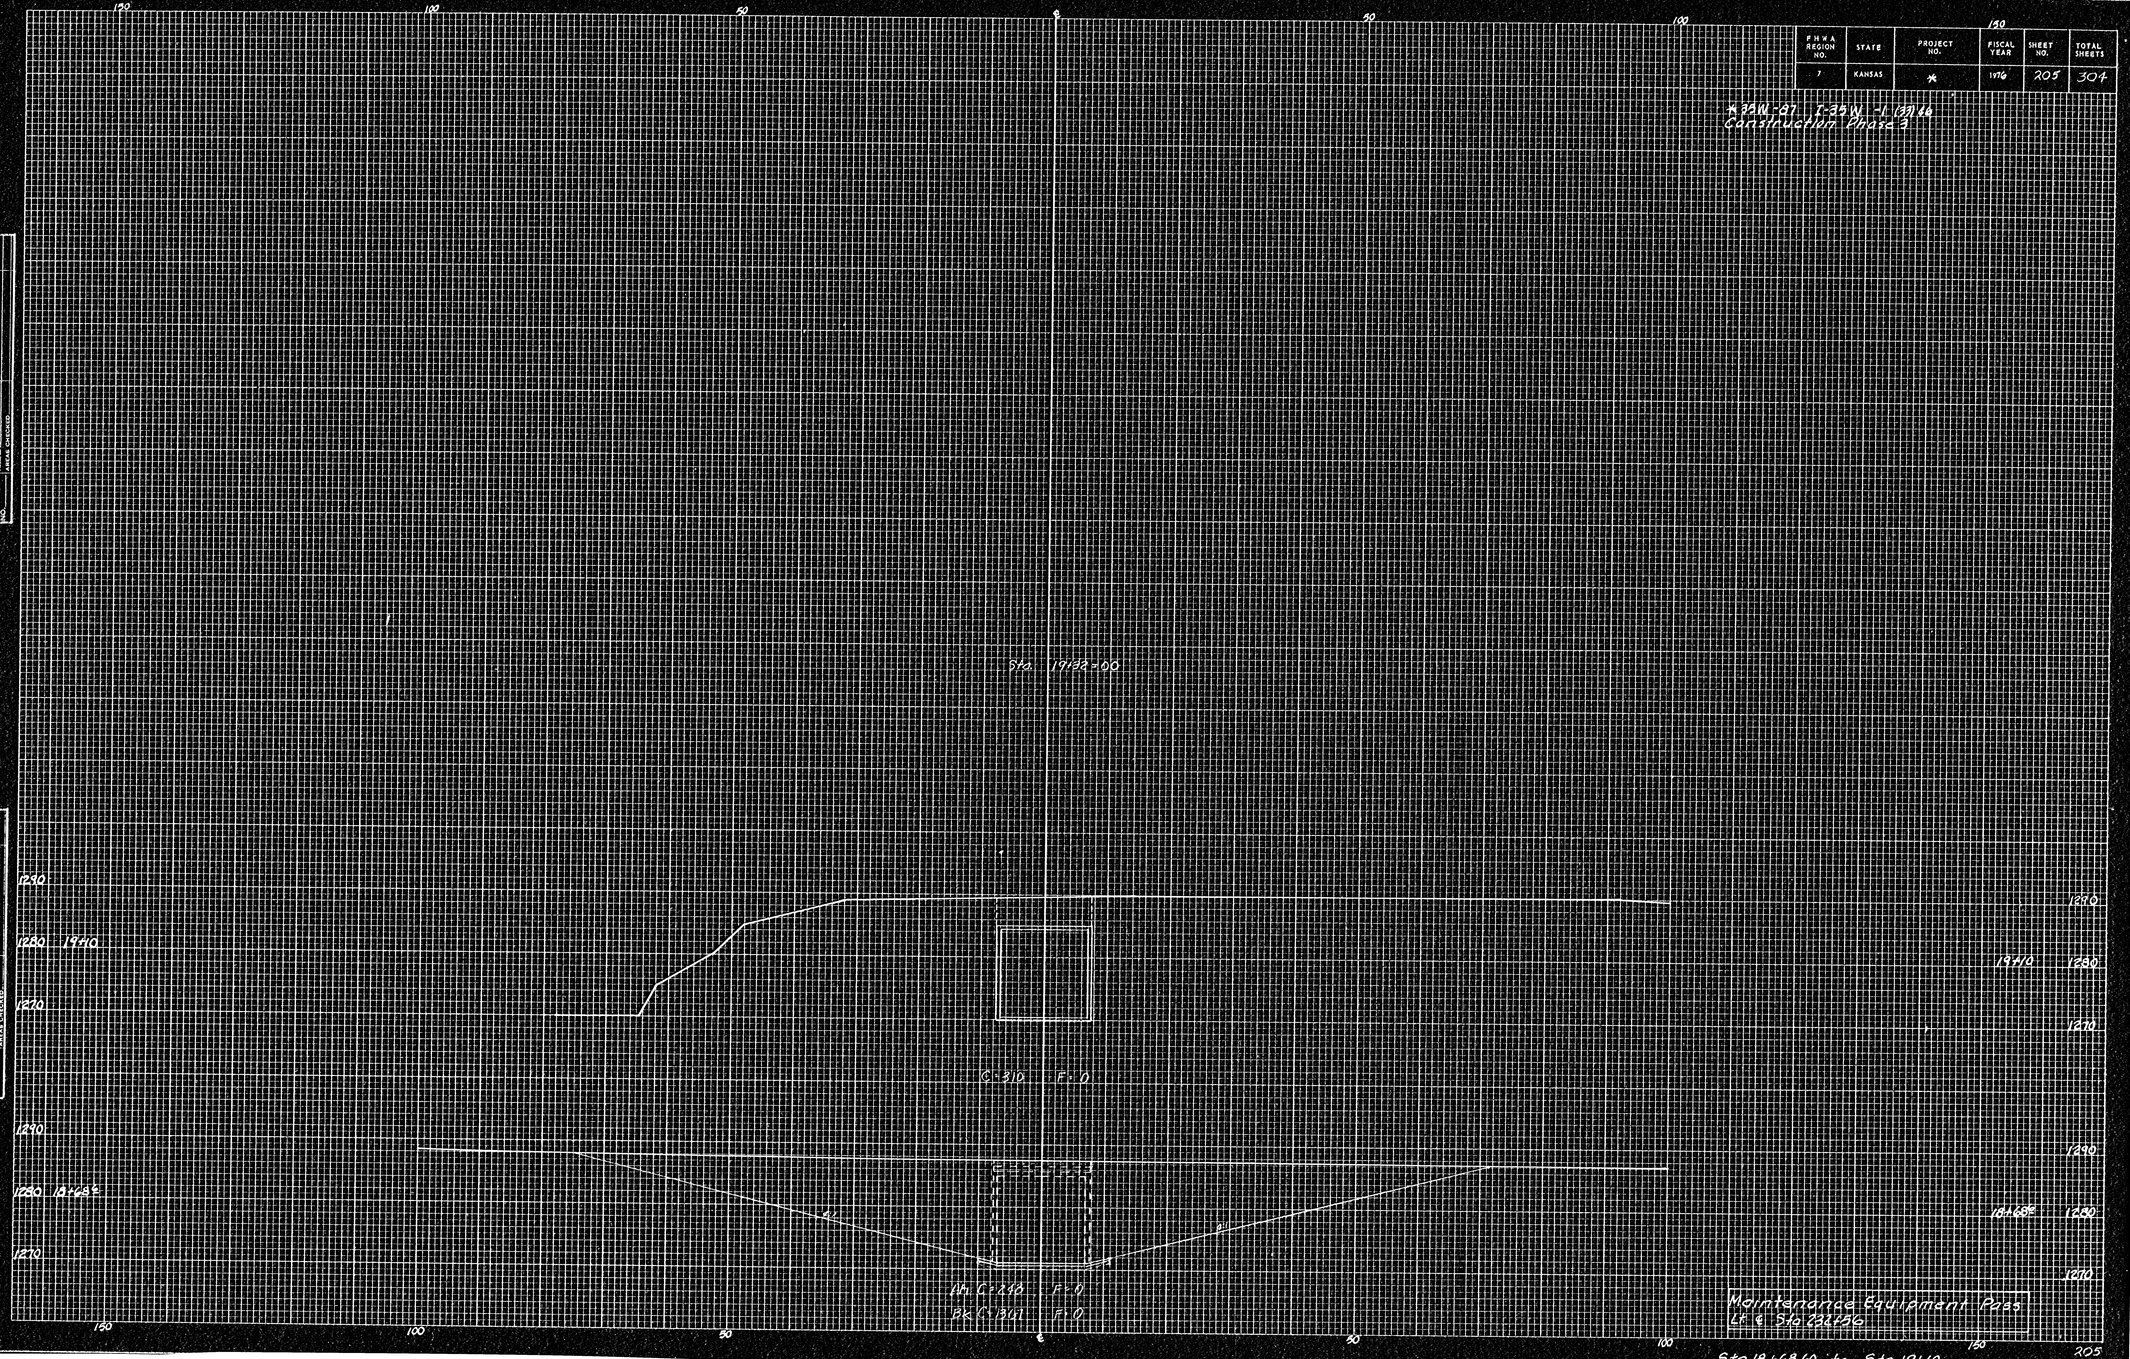

FINAL SURVEY
BY: DATE:
SURVEYED:
PLOTTED:
TEMPLATE:
AREAS:
AREAS CHECKED:
NOTE BOOK:
NO.:

ORIGINAL SURVEY
BY: DATE:
SURVEYED:
PLOTTED:
TEMPLATE:
AREAS:
AREAS CHECKED:
NOTE BOOK:
NO.: