TYPICAL SECTION

MacArthur Rd Sta 10+56.67 to 12+06.89
Hoover Road Sta 47+93.00 to 49+42.90

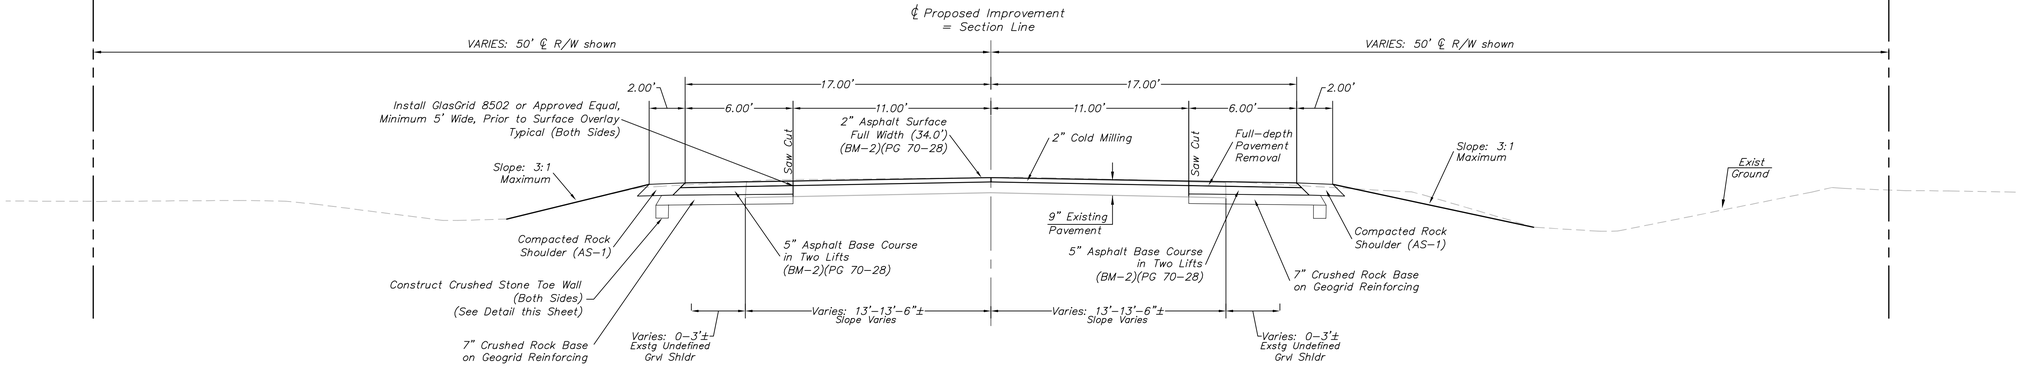

TYPICAL SECTION

MacArthur Rd Sta 12+06.89 to 13+70.00
Hoover Road Sta 52+07.00 to 53+53.00

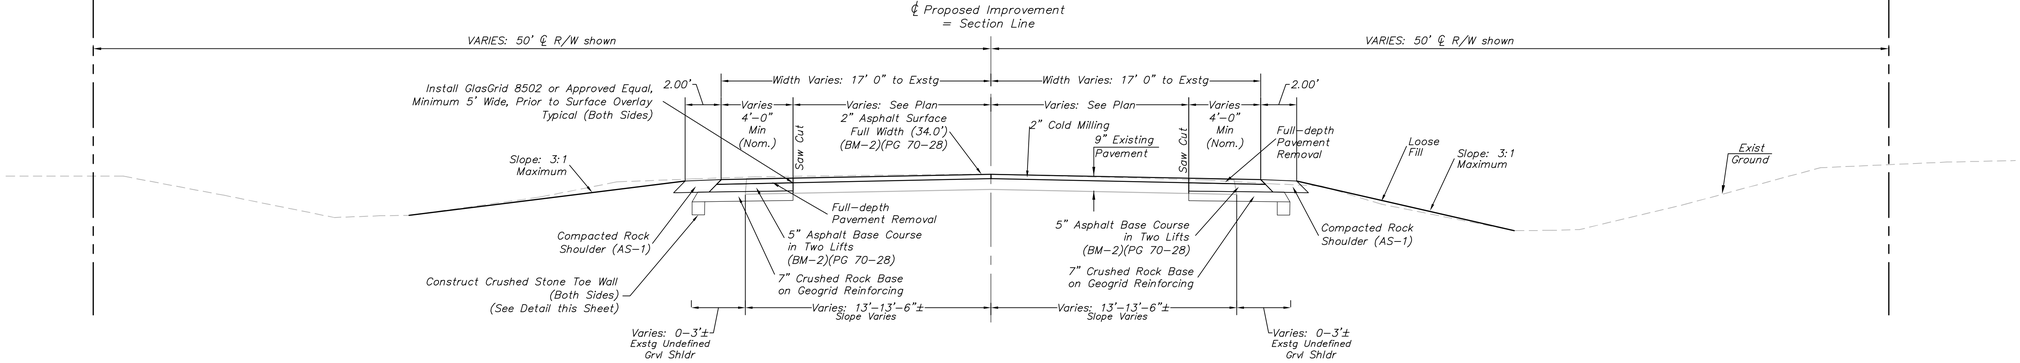

8" Reinforced Conc. DRIVE PVMT HOOKUP DETAIL

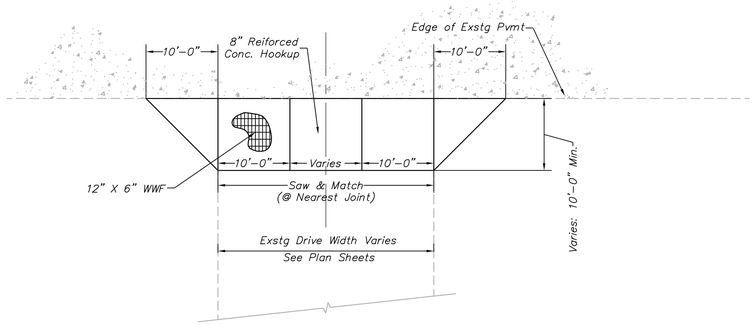

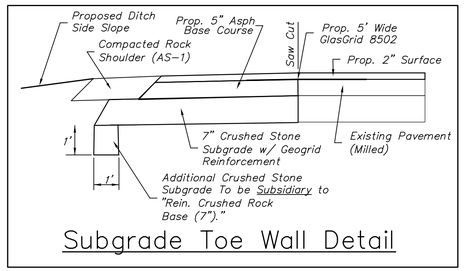

Subgrade Toe Wall Detail

Drawing File: E:\Hoover and Macarthur Intersection\Base

January, 2008

Design: TA Drawn: STAFF Approved: JFB Scale: 1:20	Project No. 07-02-E759 CAPITAL IMPROVEMENT PROJECT PAVING TYPICAL SECTIONS MacARTHUR @ HOOVER INTERSECTION UPGRADE	Baughman Company , P.A. 315 Ellis St. Wichita, KS 67211 P 316-262-7271 F 316-262-0149 Baughman ENGINEERING | SURVEYING | PLANNING | LANDSCAPE ARCHITECTURE	SHEET 4 OF 33