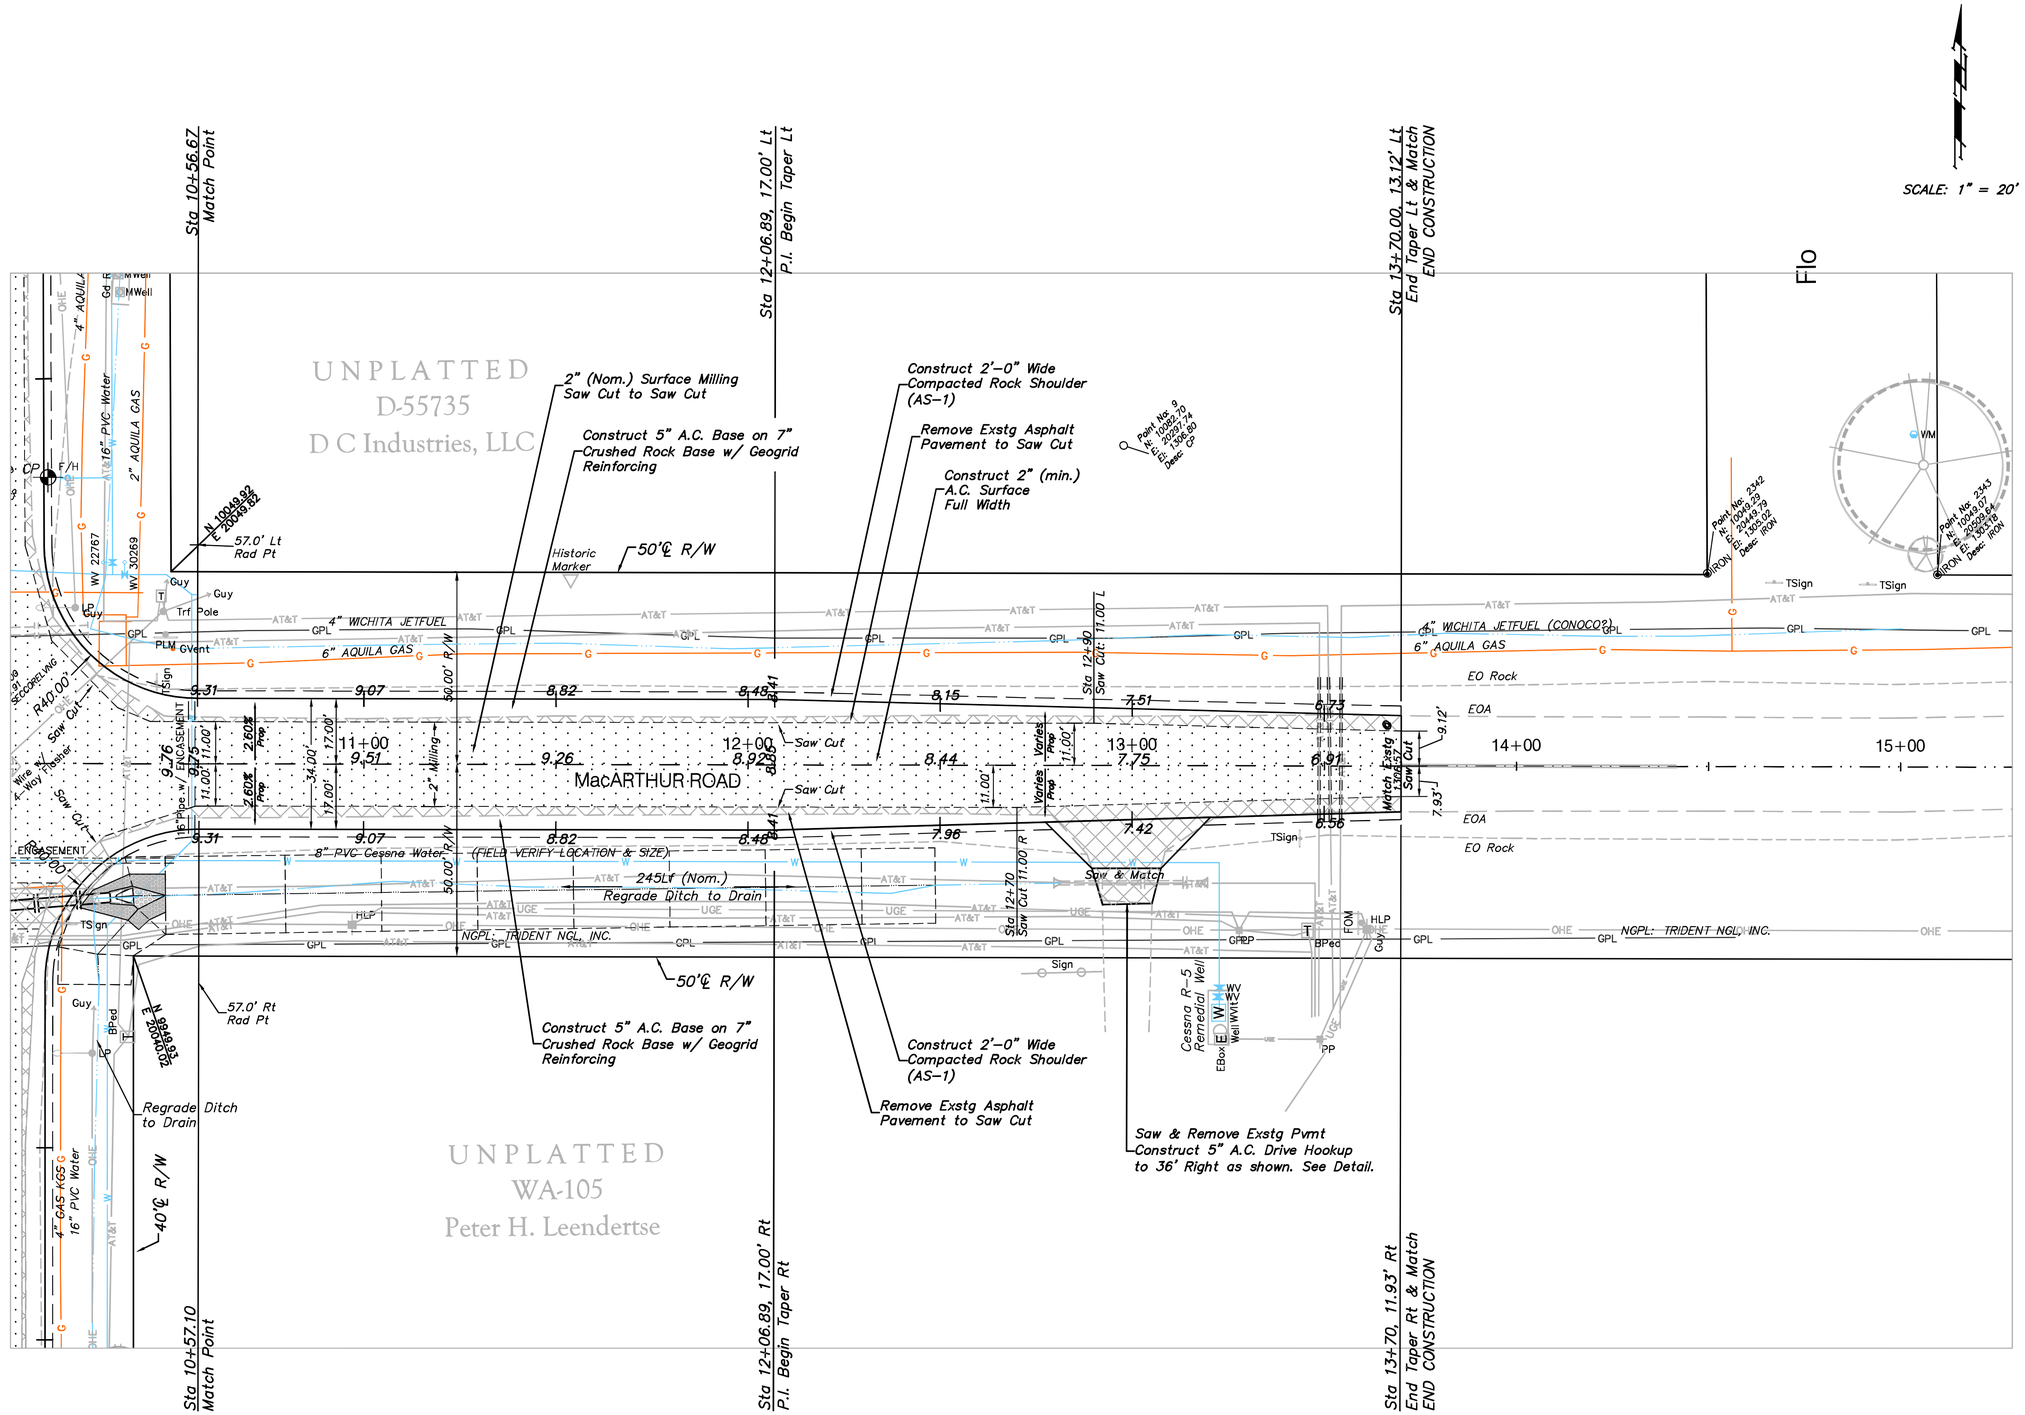

Drawing File: E:\Hoover and Macarthur Intersection\Base

Design: TA	Project No. 07-02-E759 CAPITAL IMPROVEMENT PROJECT	Baughman Company, P.A.
Drawn: STAFF	PAVING & SIGNALIZATION IMPROVEMENTS	315 Ellis St. Wichita, KS 67211 P 316-262-7271 F 316-262-0149
Approved: JFB	MacARTHUR ROAD	Baughman ENGINEERING | SURVEYING | PLANNING | LANDSCAPE ARCHITECTURE
Scale: 1:20	MacARTHUR @ HOOVER INTERSECTION UPGRADE	

January, 2008

SHEET 6 OF 33