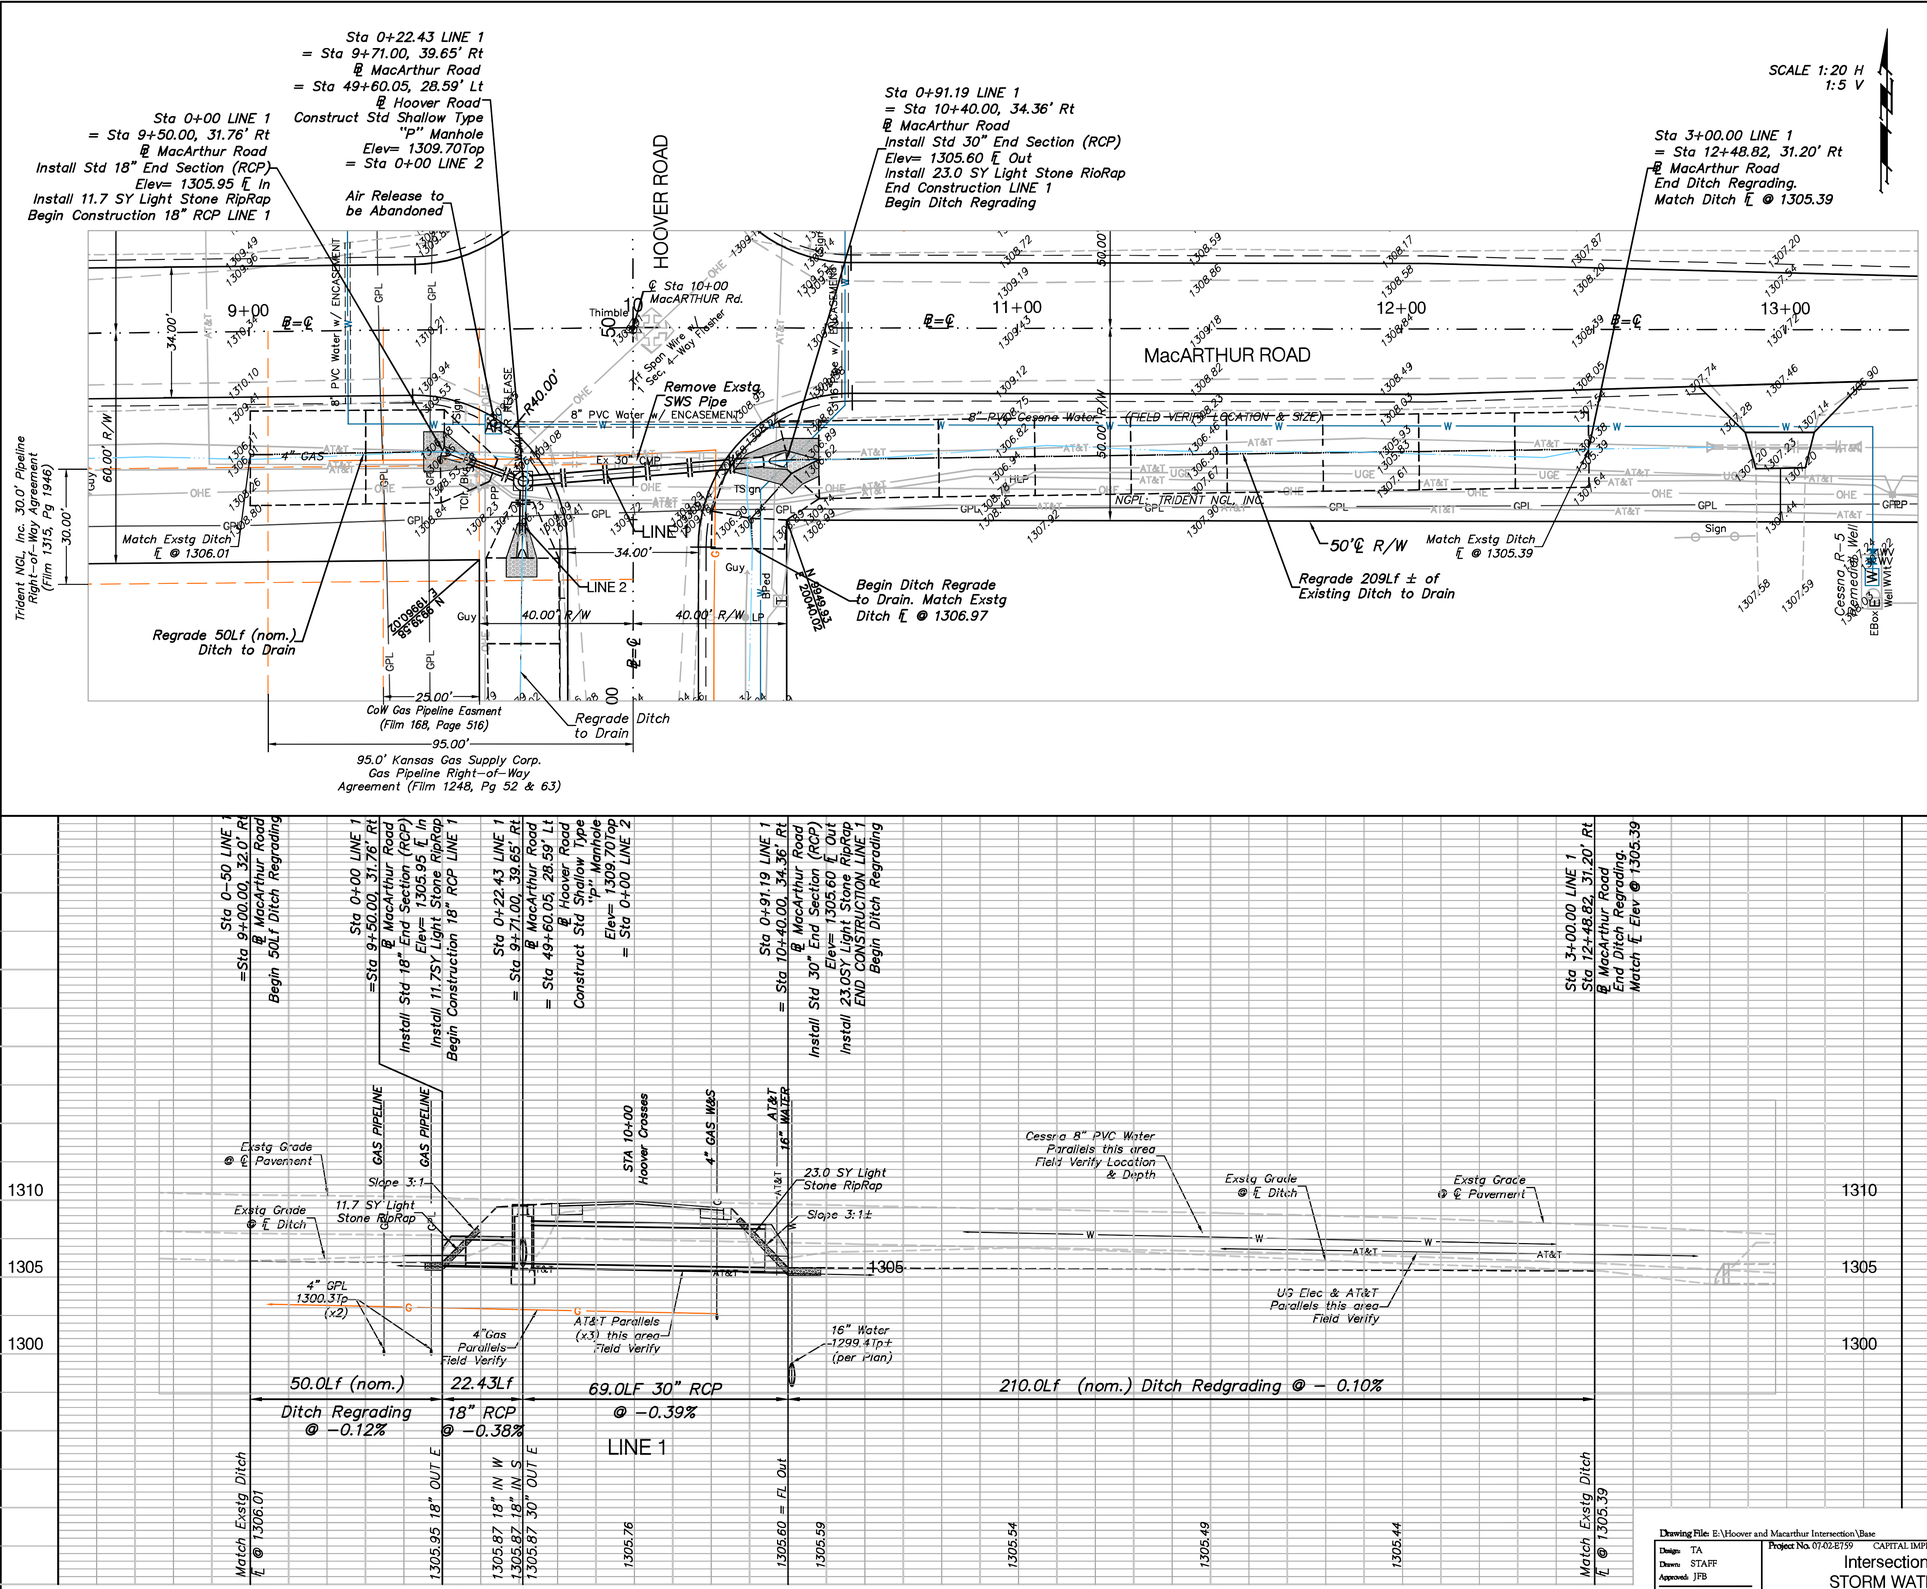

Drawing File: E:\Hoover and Macarthur Intersection\Base

Design: TA	Project No. 07-02-E759	CAPITAL IMPROVEMENT PROJECT
Drawn: STAFF	Intersection Improvements	
Approved: JFB	STORM WATER SEWER PLAN	
Scale: NOTED	HOOVER STREET @ MacARTHUR ROAD INTERSECTION	

Baughman Company, P.A.
315 Ellis St. Wichita, KS 67211 P 316-262-7271 F 316-262-0149
ENGINEERING | SURVEYING | PLANNING | LANDSCAPE ARCHITECTURE

January, 2008

SHEET 9 OF 33