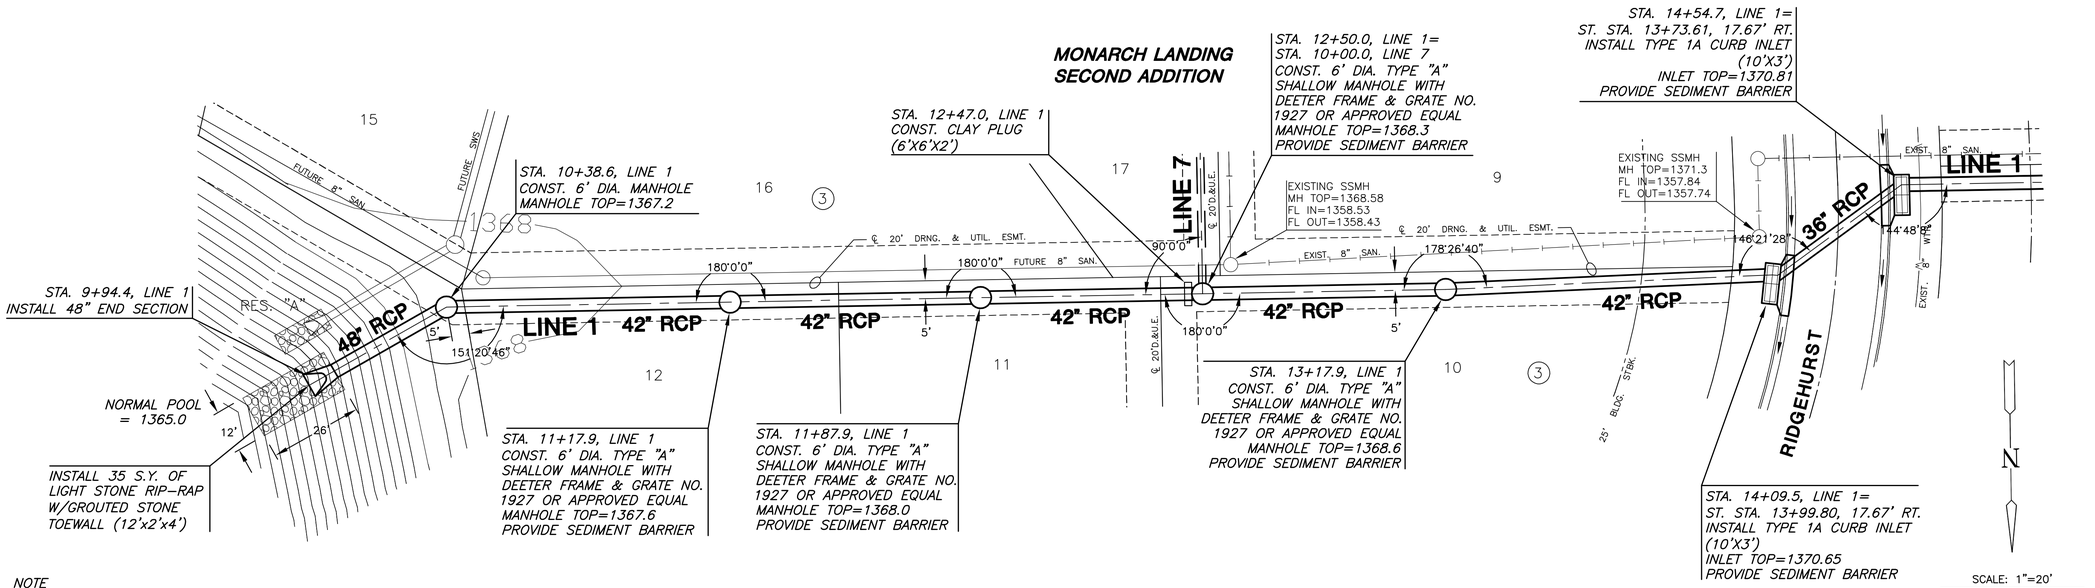

NOTE
RIPRAP SHALL BE INSTALLED ACCORDING TO STD SPEC WITH TOE WALLS ON ALL UNPROTECTED EDGES. THE TOE WALL SHOWN ON THE PLANS SHALL BE IN ADDITION TO THE STD SPEC.

PLAN LINE 1

NOTE
COST OF EXTERIOR WRAP SHALL BE SUBSIDIARY TO PIPE

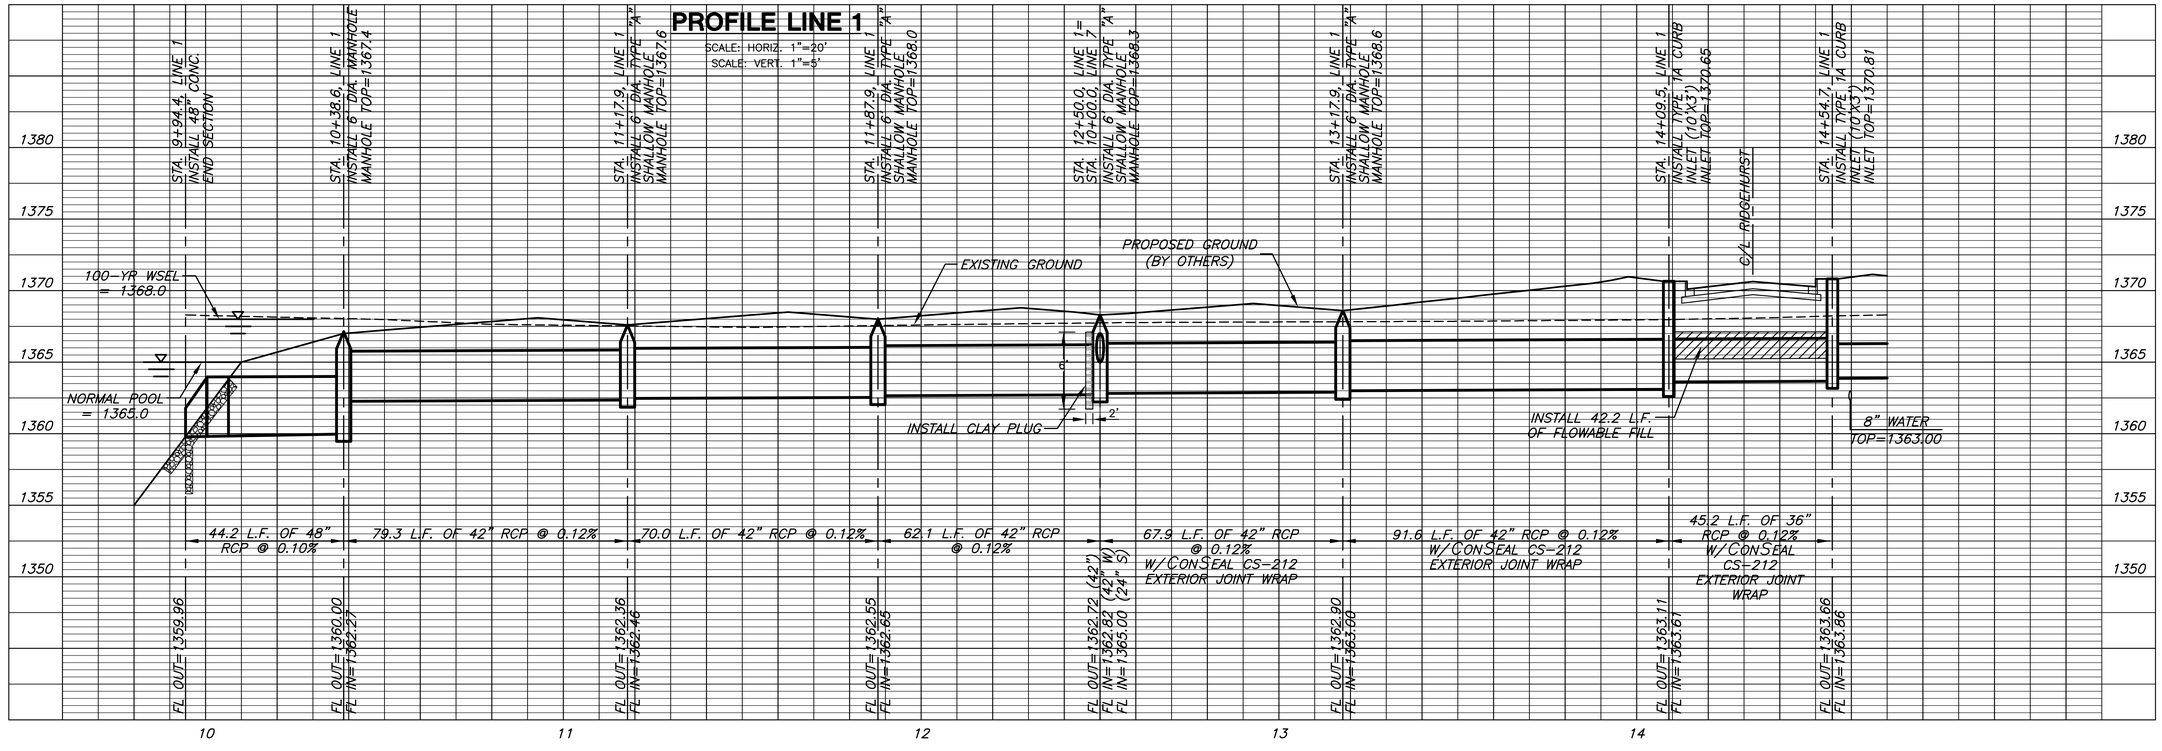

MKEC ENGINEERING CONSULTANTS, INC.
411 N. WEBB ROAD
WICHITA, KS. 67206
316 - 684 - 9600

STORM WATER DRAIN PLANS
MONARCH LANDING SECOND ADDITION
PHASE 1

LINE 1
SHEET TITLE

468-84434
PROJECT NUMBER

DFL
DESIGN BY

DM/SMS
DRAWN BY

GJA
CHECKED BY

ISSUED
February 2008

REVISED

SHEET NO.
6 of 27

PLOTTED: Wednesday, February 06, 2008 @ 09:53AM

J:\CIVIL\06201\071665\SMS\PHASE 1\071665D1.DWG