MKEC ENGINEERING CONSULTANTS, INC.
411 N. WEBB ROAD
WICHITA, KS. 67206
316 - 684 - 9600

STORM WATER DRAIN PLANS
MONARCH LANDING SECOND ADDITION
PHASE 1

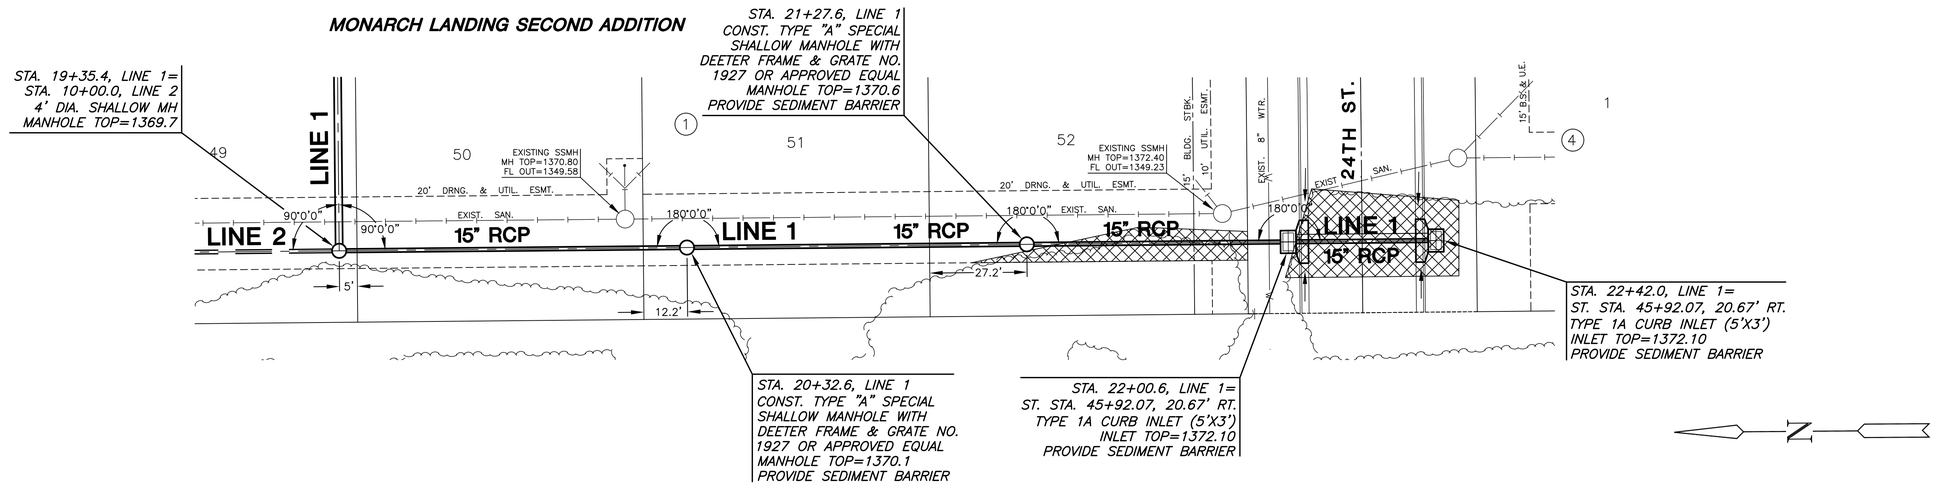

= TREE REMOVAL

PLAN LINE 1

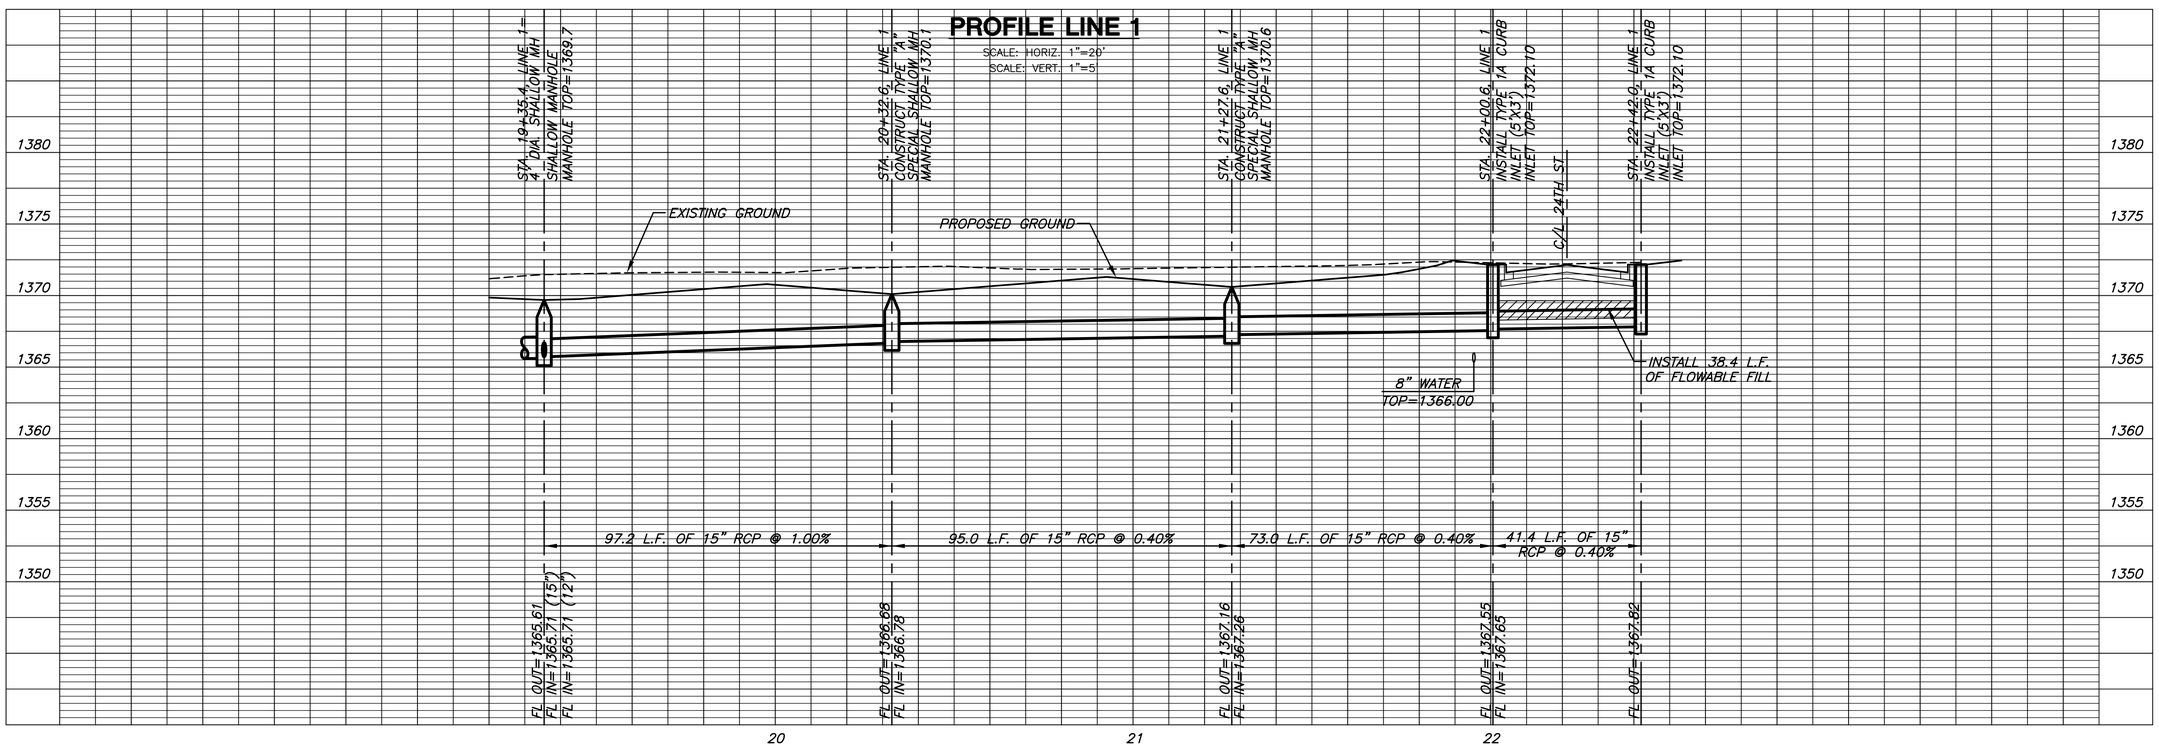

LINE 1
SHEET TITLE

468-84434
PROJECT NUMBER

DFL
DESIGN BY

DM/SMS
DRAWN BY

GJA
CHECKED BY

ISSUED
February 2008

REVISED

SHEET NO.
8 of 27

J:\CIVIL\06201\07165\SWS\PHASE 1\07165D3.DWG

PLOTTED: Wednesday, February 06, 2008 @ 09:15AM