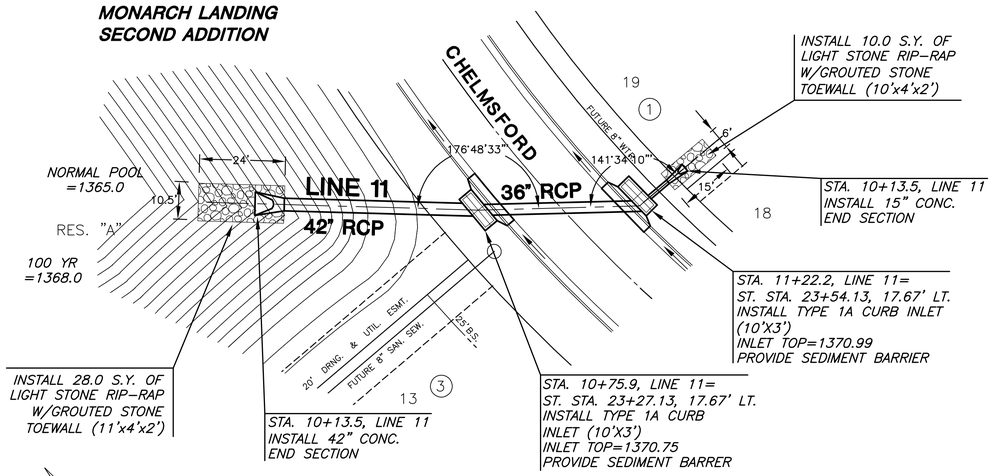

PLAN LINE 11

NOTE
RIPRAP SHALL BE INSTALLED ACCORDING TO STD SPEC WITH TOE WALLS ON ALL UNPROTECTED EDGES. THE TOE WALL SHOWN ON THE PLANS SHALL BE IN ADDITION TO THE STD SPEC.

SCALE: 1"=20'
20 10 0 20

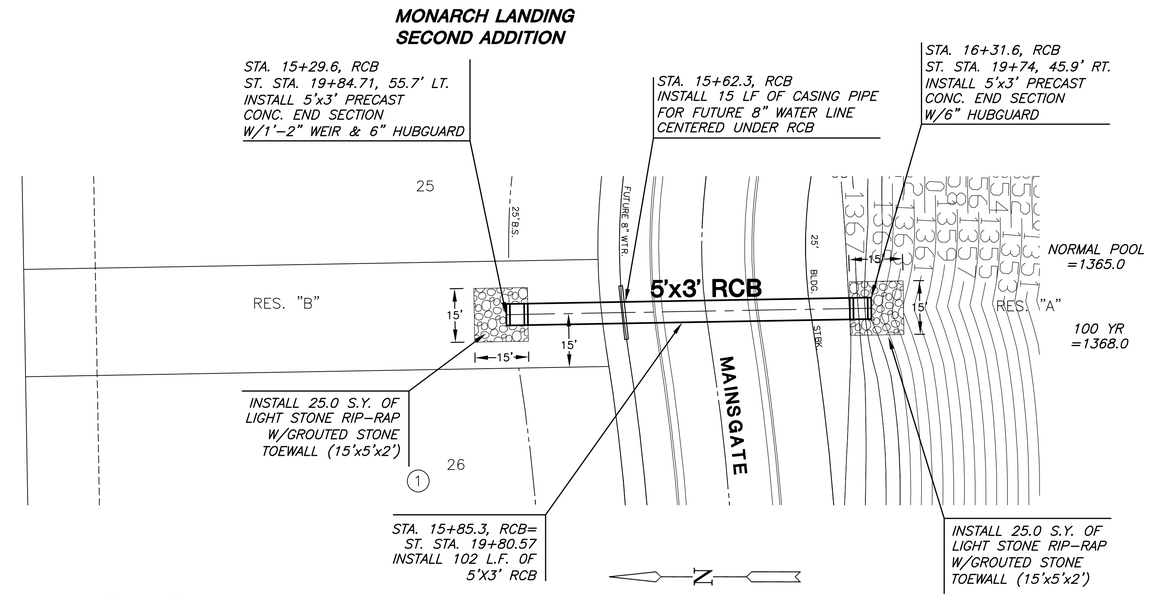

PLAN RCB

PROFILE LINE 11

SCALE: HORIZ. 1"=20'
SCALE: VERT. 1"=5'

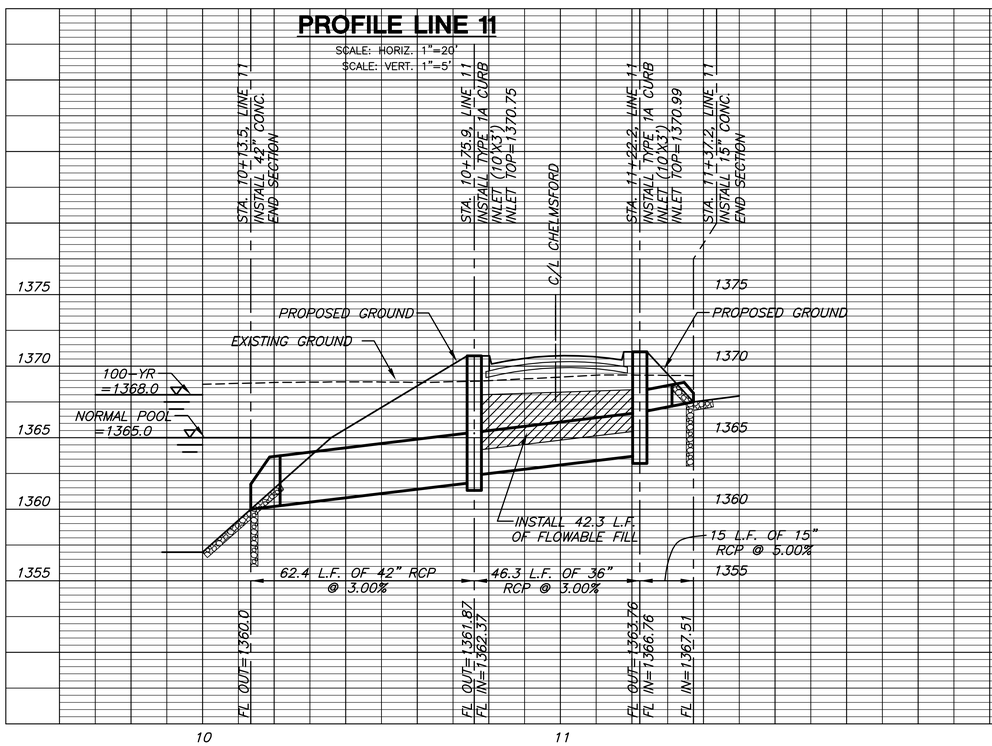

PROFILE RCB

SCALE: HORIZ. 1"=20'
SCALE: VERT. 1"=5'

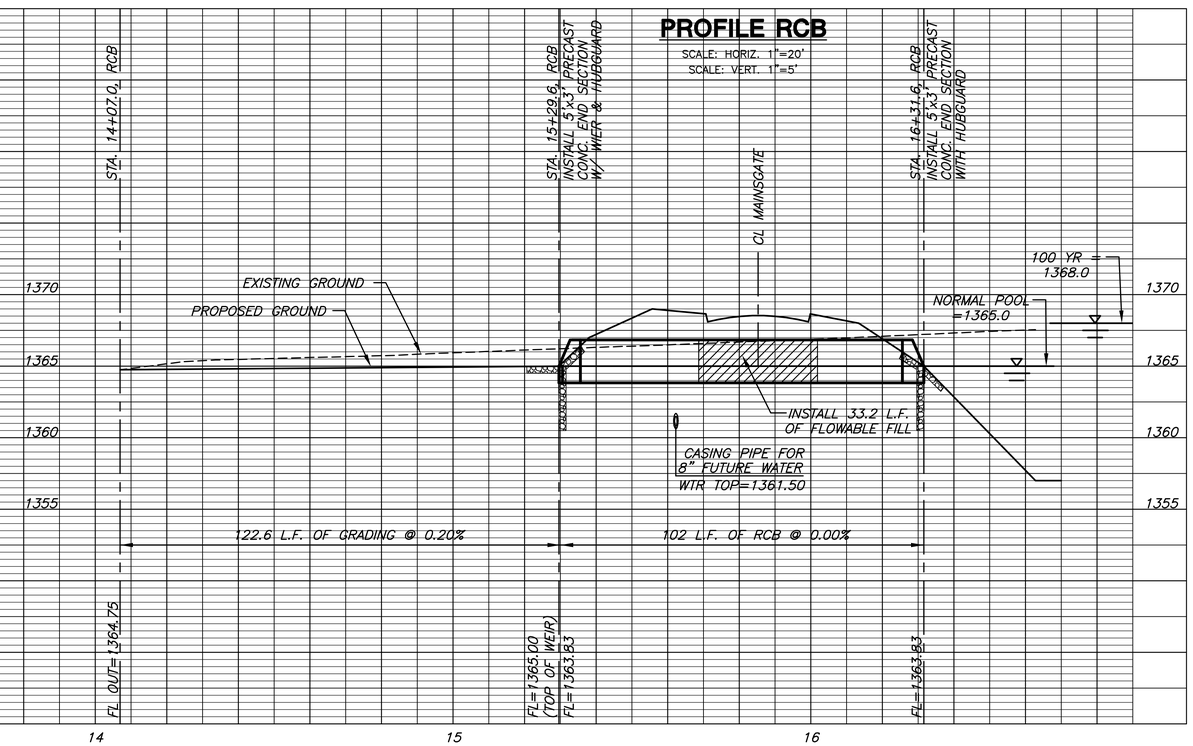

MKEC
ENGINEERING
CONSULTANTS, INC.
411 N. WEBB ROAD
WICHITA, KS. 67206
316 - 684 - 9600

STORM WATER DRAIN PLANS
MONARCH LANDING SECOND ADDITION
PHASE 1

LINE 11 & RCB
SHEET TITLE

468-84434
PROJECT NUMBER

DFL
DESIGN BY

KKL
DRAWN BY

GJA
CHECKED BY

ISSUED
February 2008

REVISED

SHEET NO.
15 of 27

J:\CIVIL\062013\07165\SWS\PHASE 1\07165D10.DWG

PLOTTED: Wednesday, February 06, 2008 @ 09:57AM