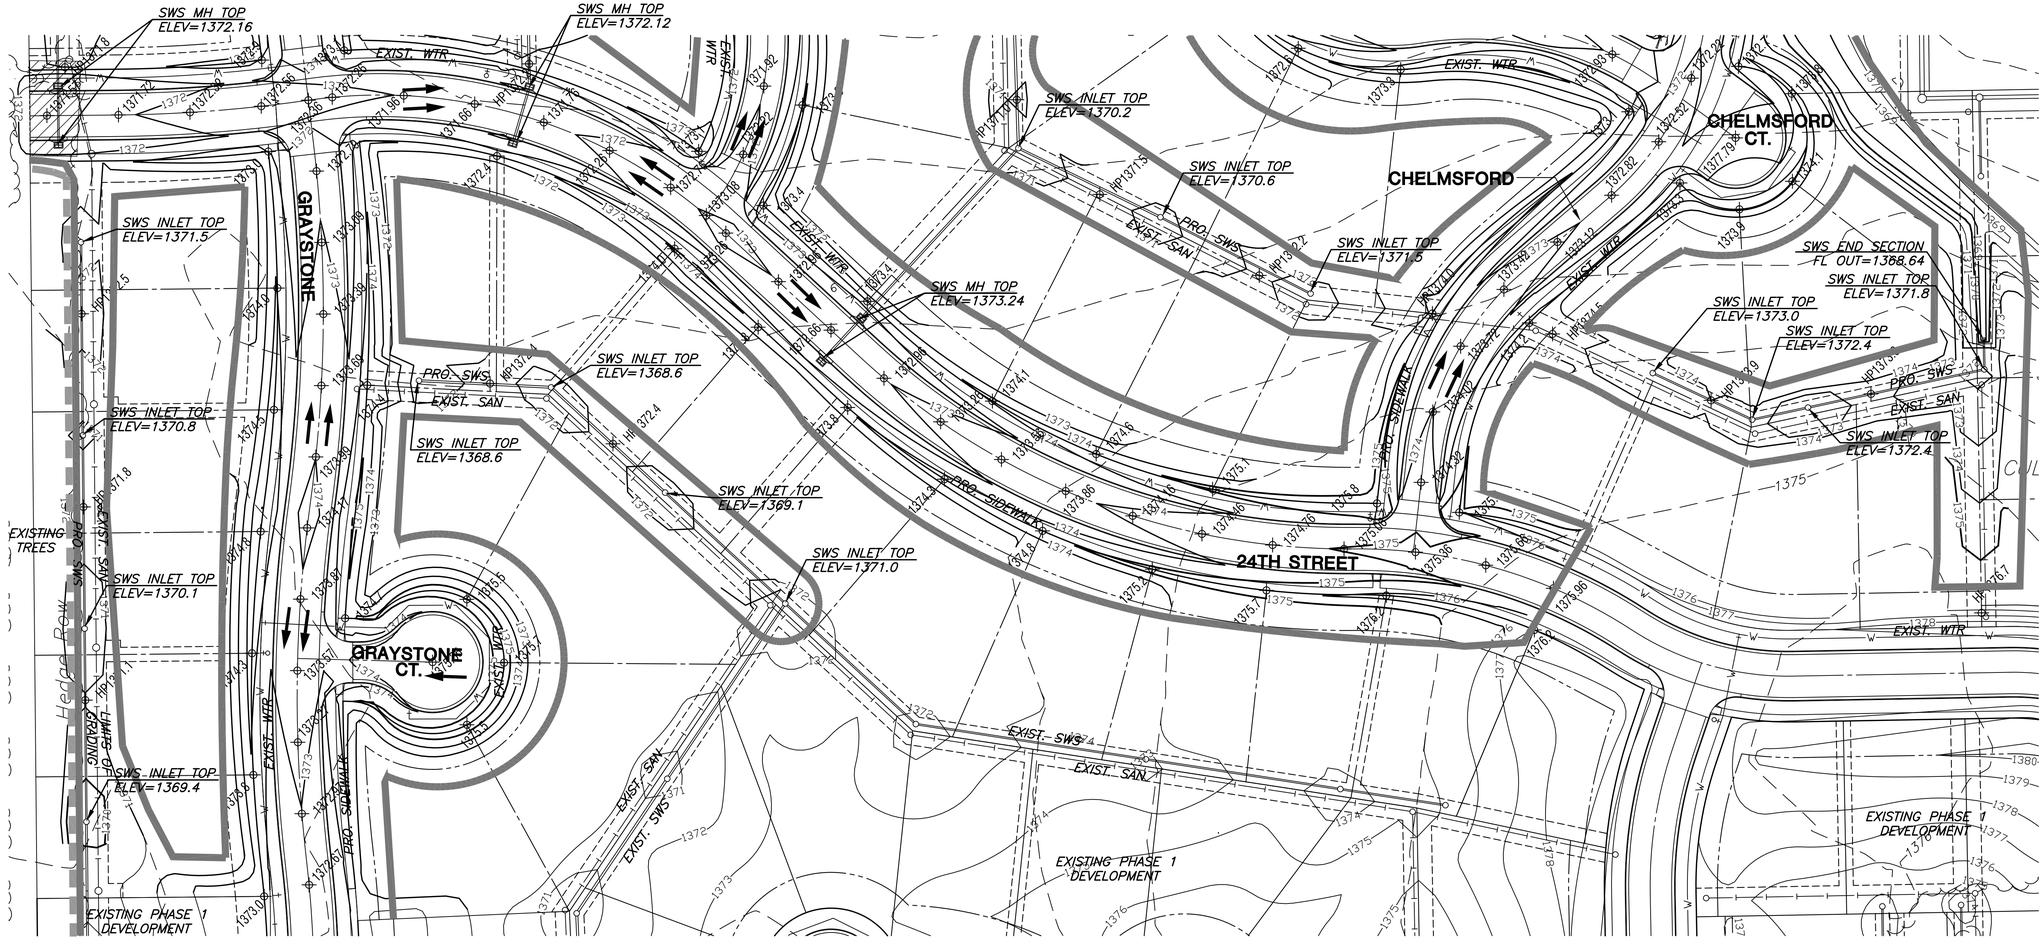

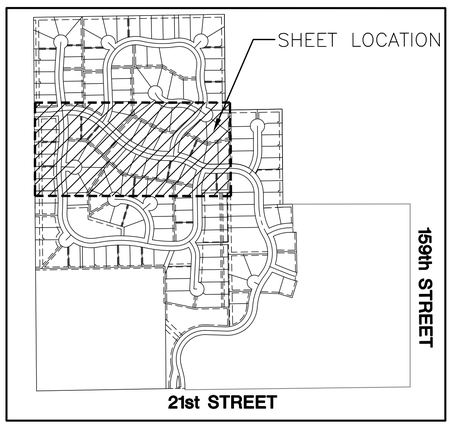

VICINITY MAP

LEGEND

- PROPOSED TREE PROTECTION
- PROPOSED STORM WATER SEWER
- EXISTING WATER LINE
- EXISTING SANITARY SEWER LINE
- EXISTING CONTOURS
- PROPOSED CONTOURS
- LIMITS OF GRADING
- NORMAL POOL
- DRAINAGE ARROWS
- TREE REMOVAL

EXCAVATION AREA NOTES:

REMOVE TOPSOIL FROM EXCAVATION AREA AND STOCKPILE UNTIL EXCAVATION IS COMPLETE THEN REPLACE OVER DISTURBED AREA. COST SUBSIDIARY TO EARTHWORK.

CONTRACTOR TO INSURE POSITIVE DRAINAGE OUT OF EXCAVATION AREA.

N

SCALE: 1"=50'

50 25 0 50

MKEC ENGINEERING CONSULTANTS, INC.
411 N. WEBB ROAD
WICHITA, KS. 67206
316 - 684 - 9600

STORM WATER DRAIN PLANS

MONARCH LANDING SECOND ADDITION

PHASE 1

GRADING PLAN

468-84434

MLP

MLP

GJA

ISSUED February 2008

REVISED

SHEET NO. 18 of 27

PLOTTED: Wednesday, February 06, 2008 @ 09:19AM

J:\CIVIL\06201\07165\GRD\06201_07165_G1.DWG