BENCHMARK:

BM # 1 – City of Wichita Disc in the Northwest Corner of 37th Street North and Womer Elev. = 1324.06 MSL

BM # 2 – "□" Cut on the Top of Curb in the NE Corner of the Parking Lot for The Word of Life Church at 37th Street North & Meridian. Elev. = 1323.11 MSL

BM # 3 – RR Spike in the East Face of Light Pole at the Southwest Corner of 34th Street North & Meridian. Elev. = 1320.32 MSL

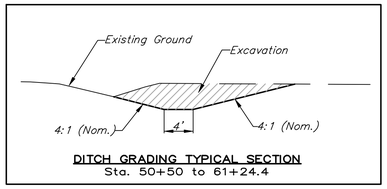

DITCH GRADING TYPICAL SECTION
Sta. 50+50 to 61+24.4

1318 Existing Contours
(1318) Proposed Contours

SCALE:
1" = 40' HORIZONTAL
1" = 5' VERTICAL

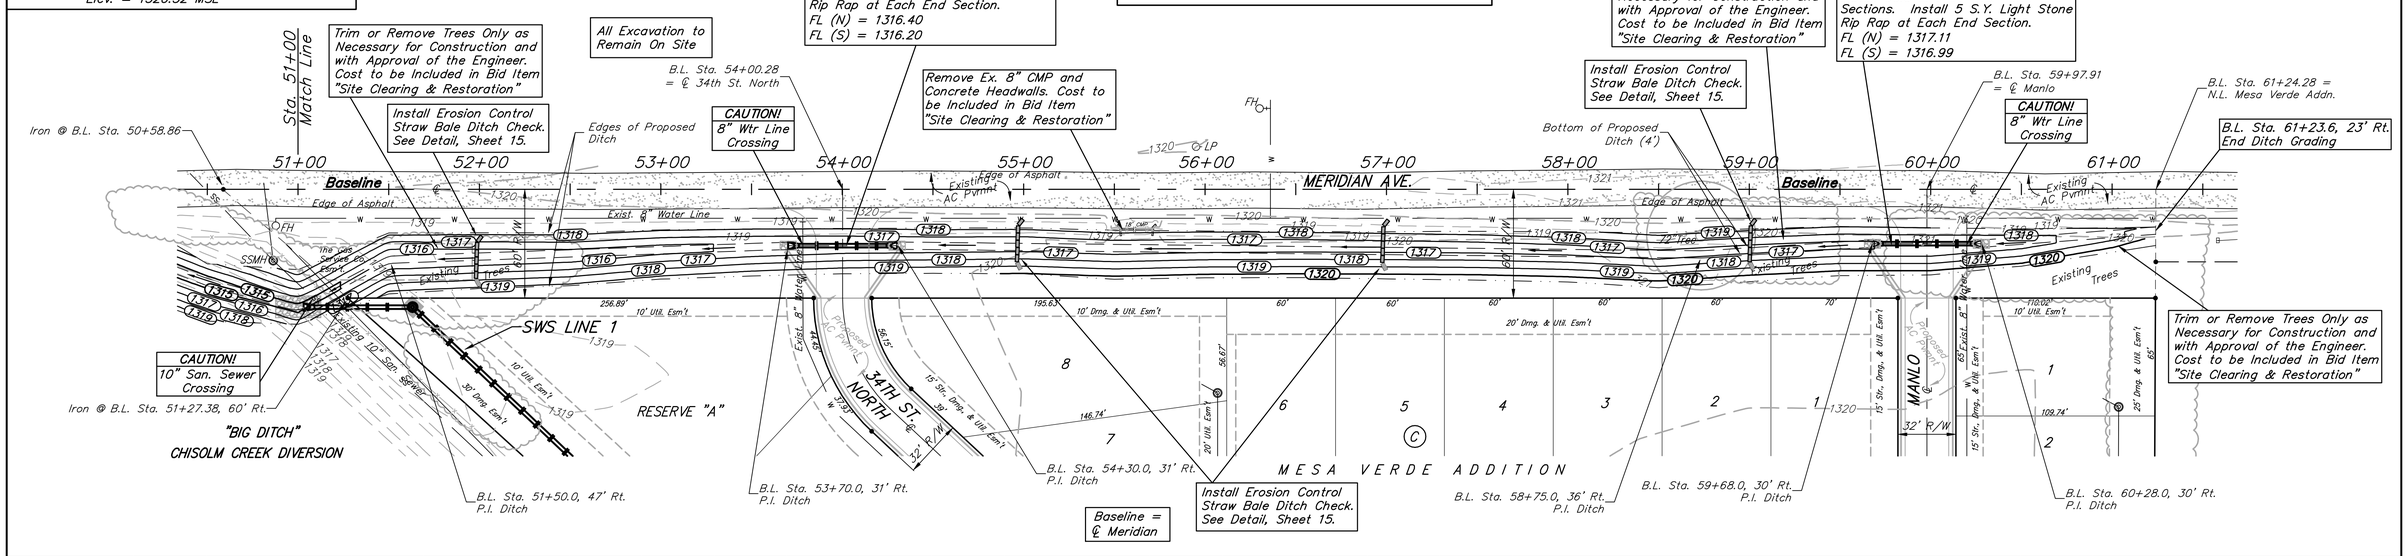

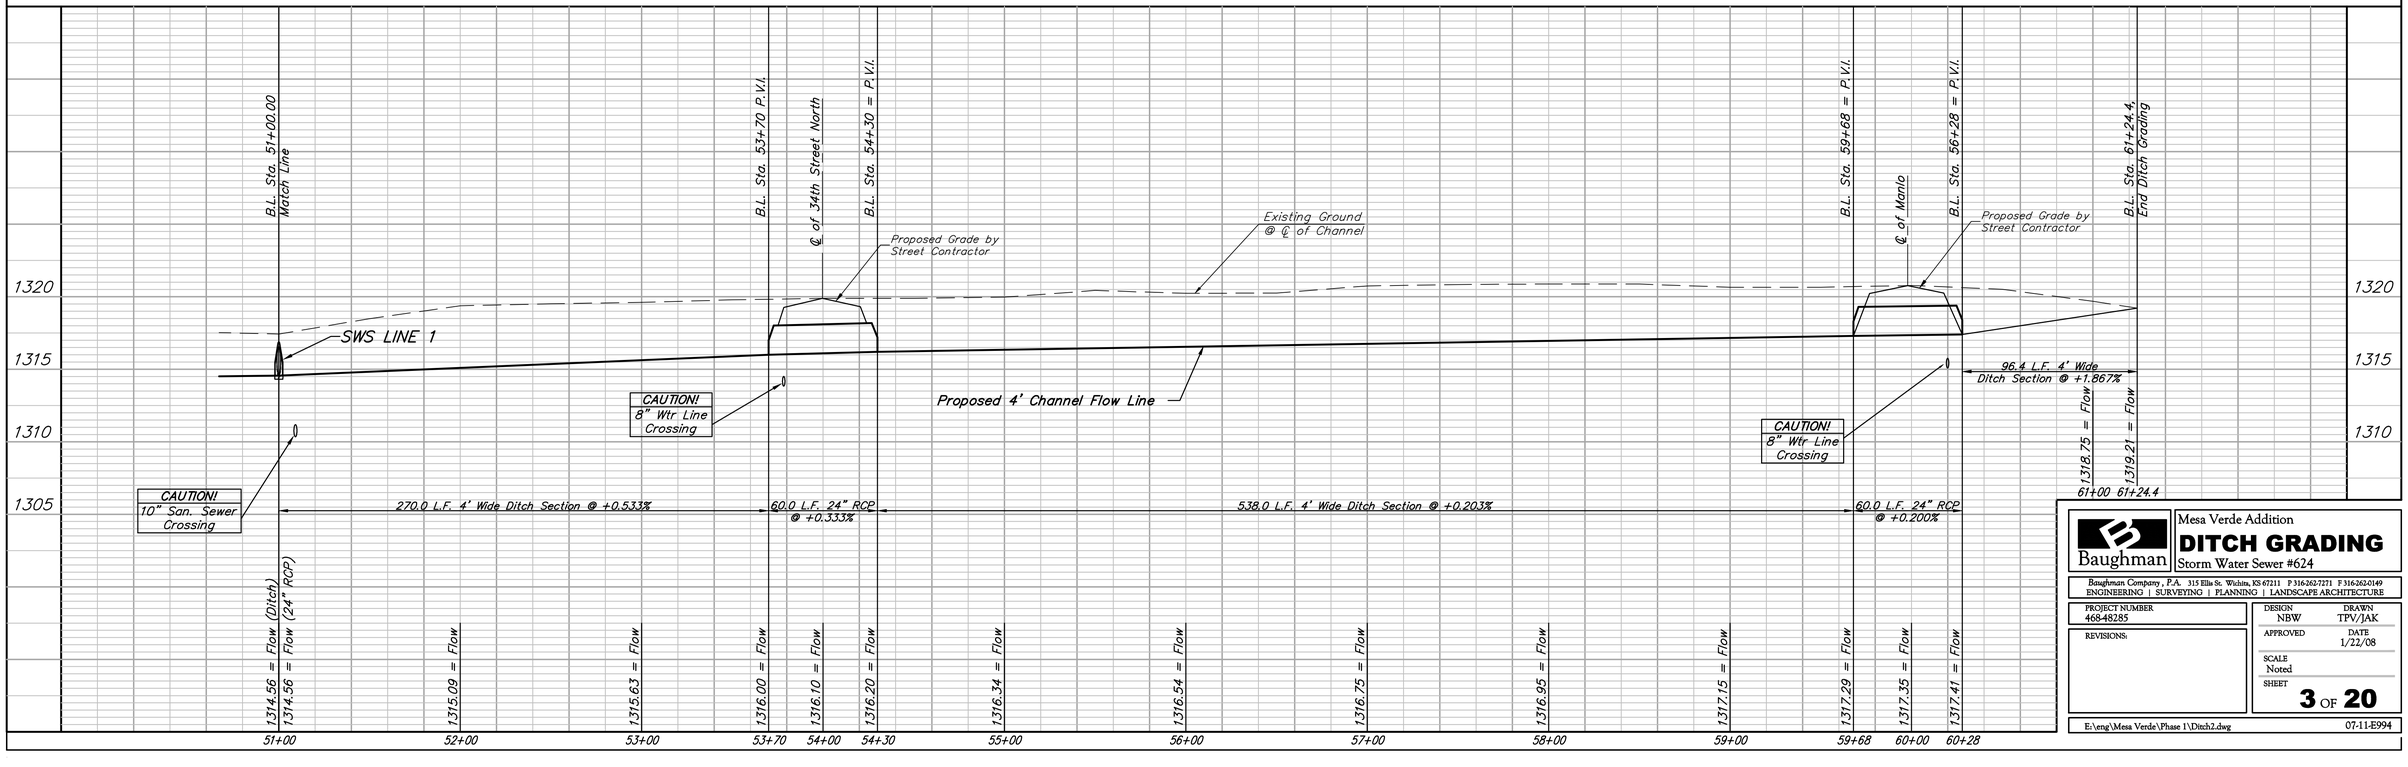

Baughman

Mesa Verde Addition

DITCH GRADING

Storm Water Sewer #624

Baughman Company, P.A. 315 Ellis St. Wichita, KS 67211 P 316.262.7271 F 316.262.0149
ENGINEERING | SURVEYING | PLANNING | LANDSCAPE ARCHITECTURE

PROJECT NUMBER 46848285	DESIGN NBW / DRAWN TPV/JAK
REVISIONS:	APPROVED / DATE 1/22/08
	SCALE Noted
	SHEET 3 OF 20

E:\eng\Mesa Verde\Phase 1\Ditch2.dwg 07-11-E994