BENCHMARK:

BM # 1 – City of Wichita Disc in the Northwest Corner of 37th Street North and Womer Elev. = 1324.06 MSL

BM # 2 – "□" Cut on the Top of Curb in the NE Corner of the Parking Lot for The Word of Life Church at 37th Street North & Meridian. Elev. = 1323.11 MSL

BM # 3 – RR Spike in the East Face of Light Pole at the Southwest Corner of 34th Street North & Meridian. Elev. = 1320.32 MSL

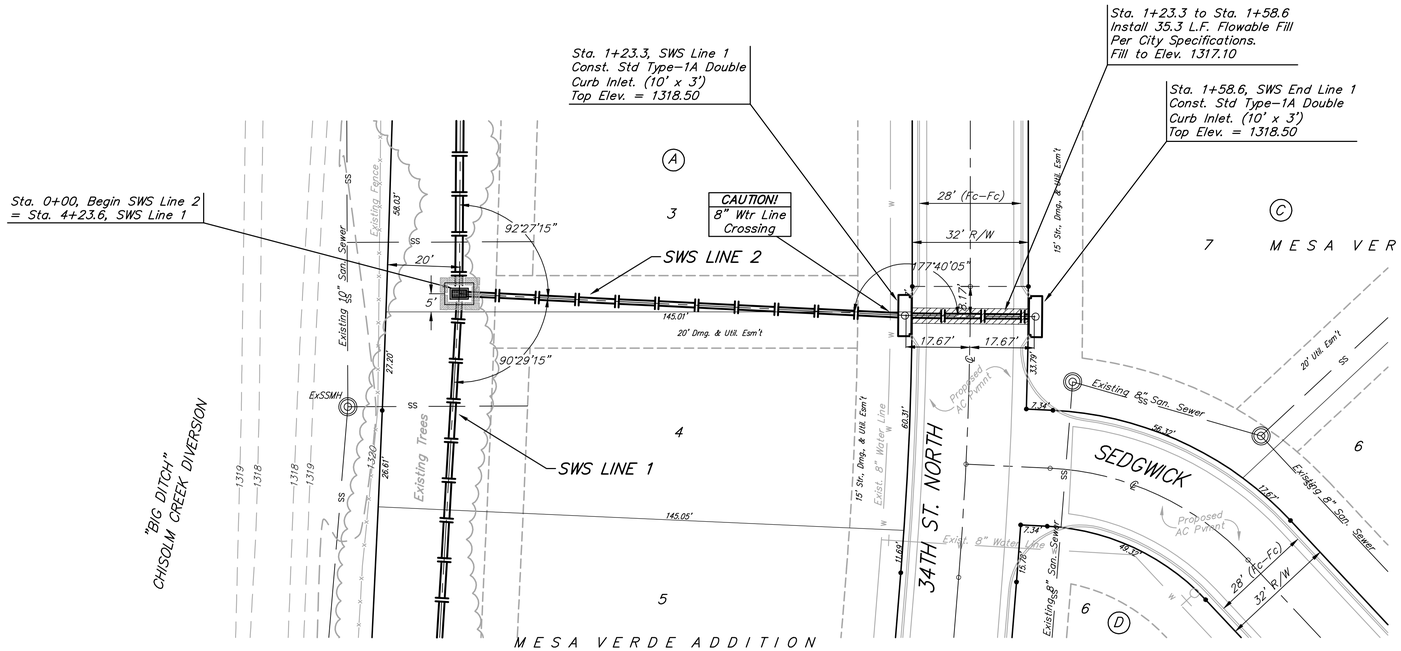

SCALE:
1" = 20' HORIZONTAL
1" = 5' VERTICAL
• = IRON

Excess trench material shall be stockpiled on site at a location indicated by Engineer.

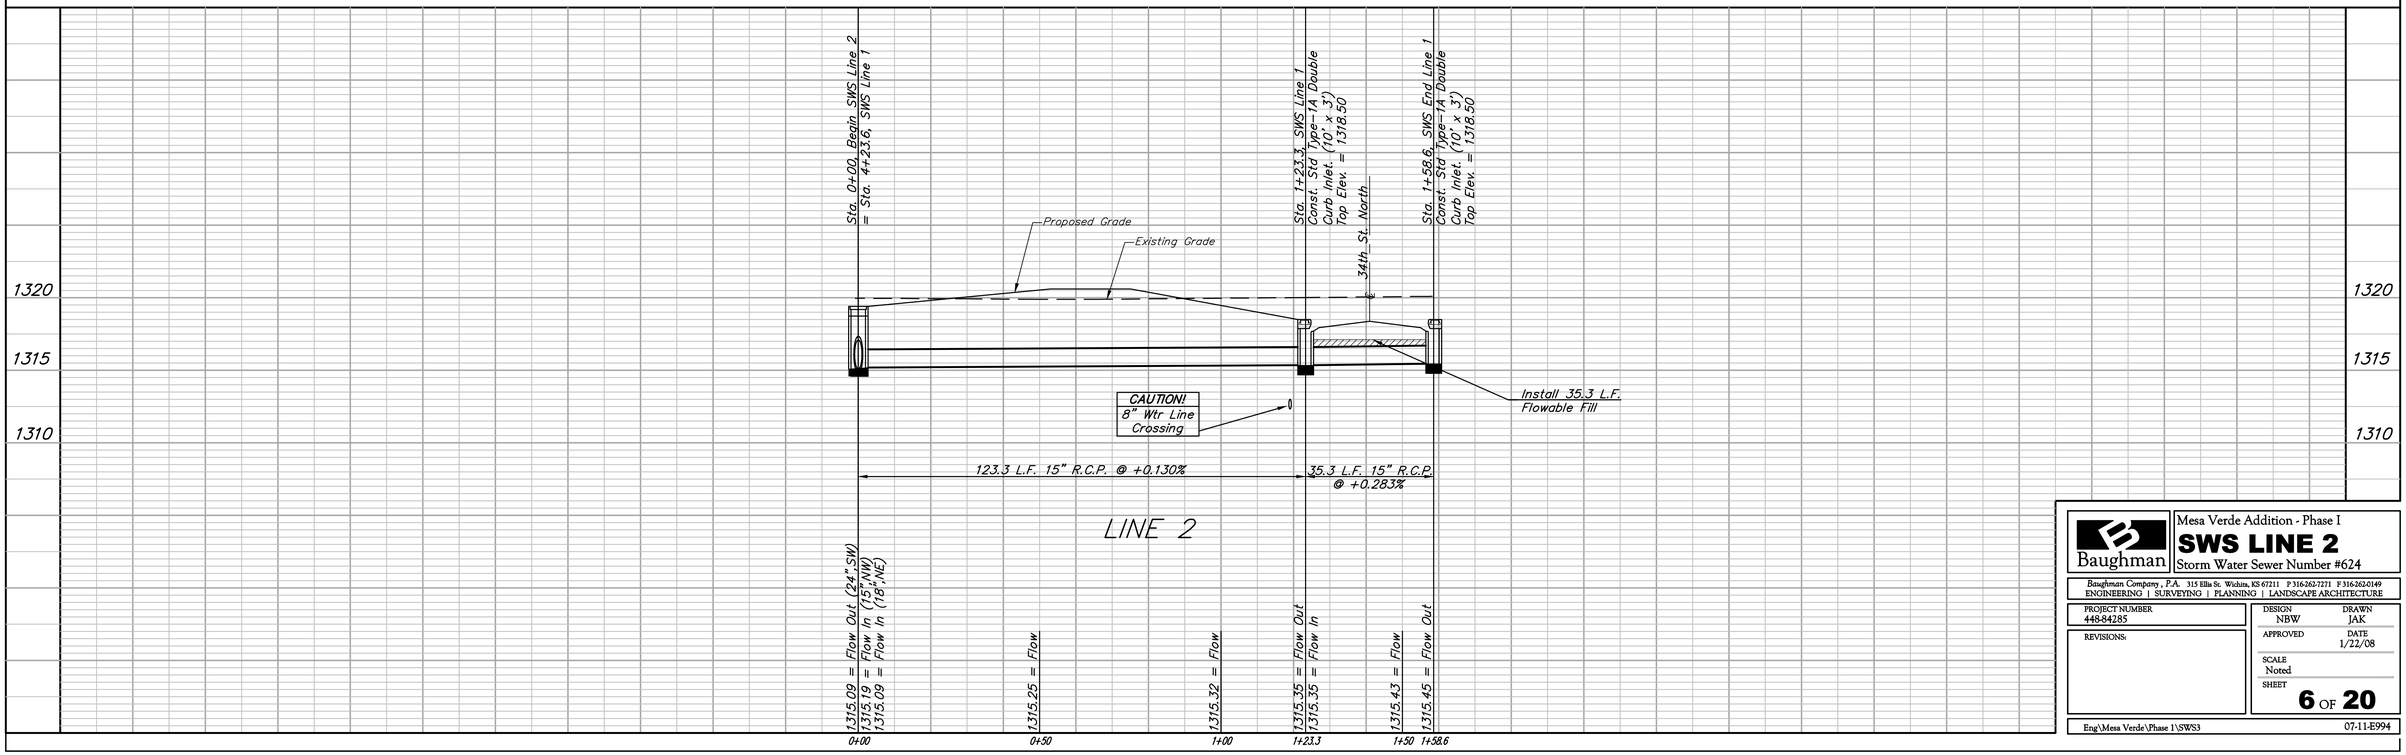

Baughman

Mesa Verde Addition - Phase I

SWS LINE 2

Storm Water Sewer Number #624

Baughman Company, P.A. 315 Ellis St. Wichita, KS 67211 P 316.262.7271 F 316.262.0149
ENGINEERING | SURVEYING | PLANNING | LANDSCAPE ARCHITECTURE

PROJECT NUMBER 448-84285	DESIGN NBW / DRAWN JAK
REVISIONS:	APPROVED / DATE 1/22/08
	SCALE Noted
	SHEET 6 OF 20

Eng\Mesa Verde\Phase 1\SWS3 07-11-E994