BENCHMARK:
CROSS CUT ON NORTH
END OF WEST HEADWALL
137.5' SOUTH & 12' WEST
OF THE INTERSECTION OF
29TH ST N & 127TH ST E.
ELEV. = 1382.45 NAVD88

Scale: 1" = 20' Horizontal
1" = 5' Vertical
• = Iron

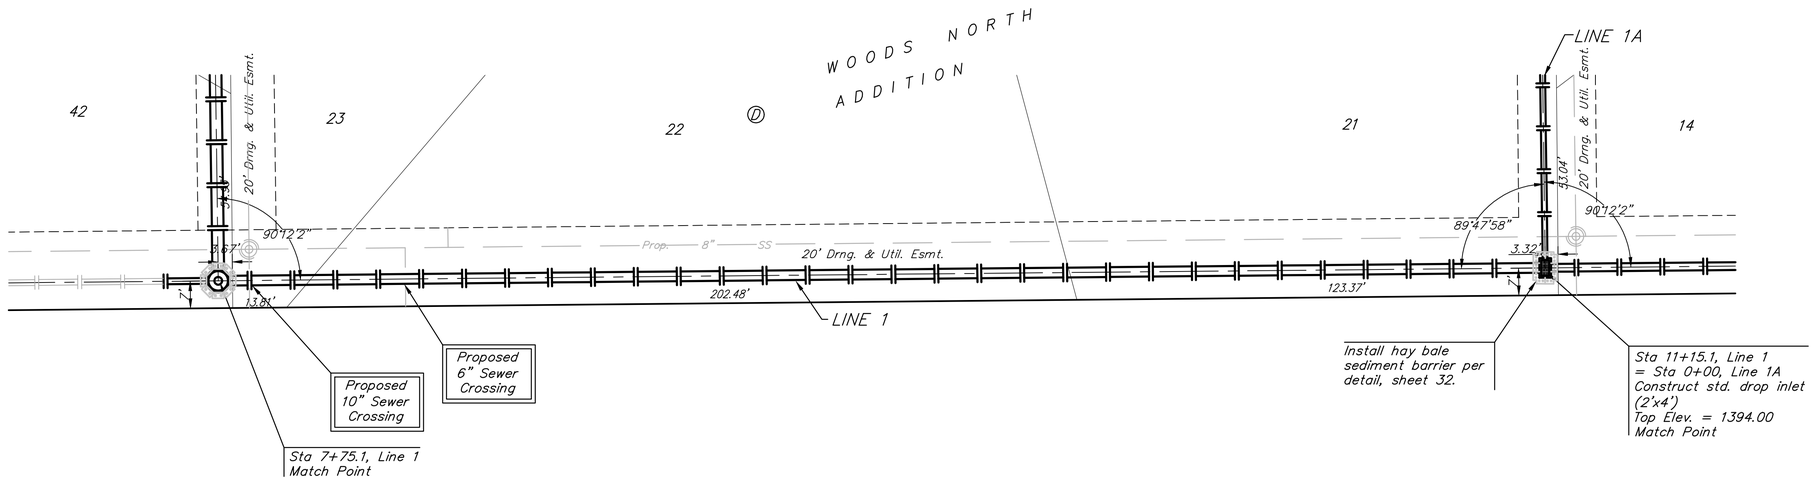


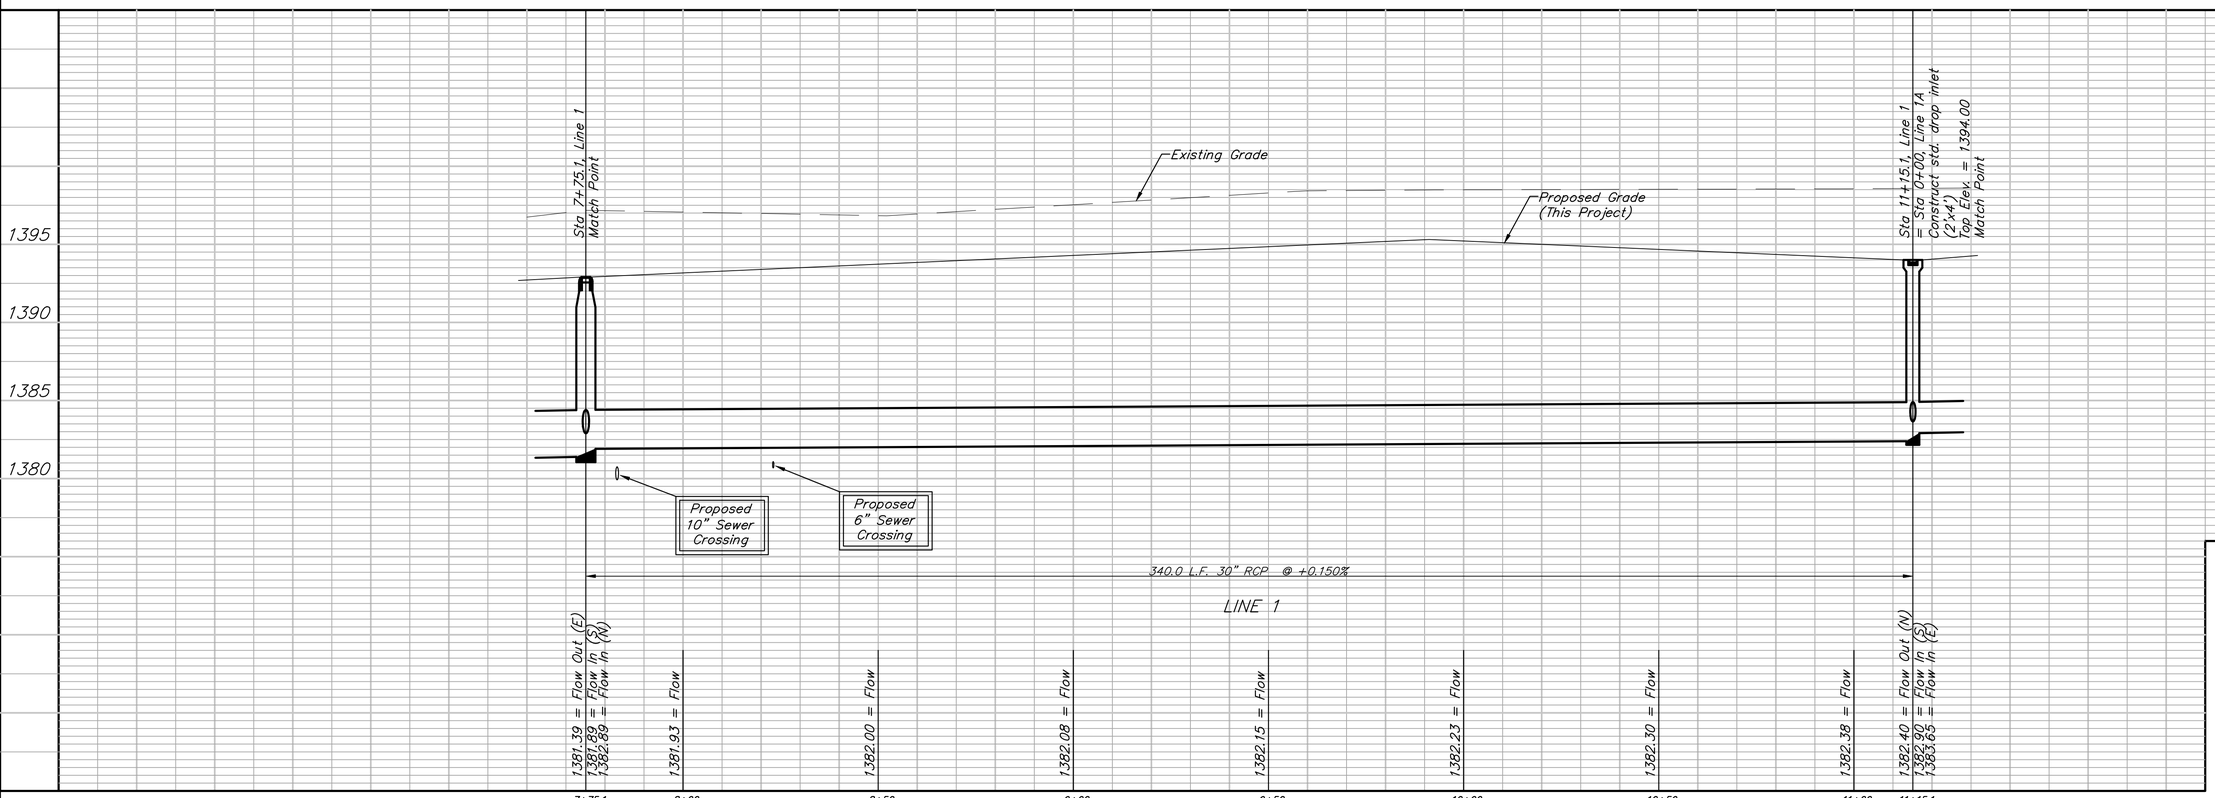


Baughman

WOODS NORTH ADD. - PH. I

**LINE 1**

STORM WATER SEWER IMPROVEMENTS

Baughman Company, P.A. 315 Ellis St. Wichita, KS 67211 P 316.262.7271 F 316.262.0149
ENGINEERING | SURVEYING | PLANNING | LANDSCAPE ARCHITECTURE

| | |
|---|---|
| PROJECT NUMBER 468-84487 | DESIGN ATD / DRAWN TMS |
| REVISIONS: | APPROVED / DATE 02/08 |
| | SCALE Noted |
| | SHEET **4** OF **37** |

WoodsNorth\SWS3 07-10-E961