# 36" WATER MAIN IN DOUGLAS FROM McCOMAS TO FLORA
## PROJ. NO. 448-80141

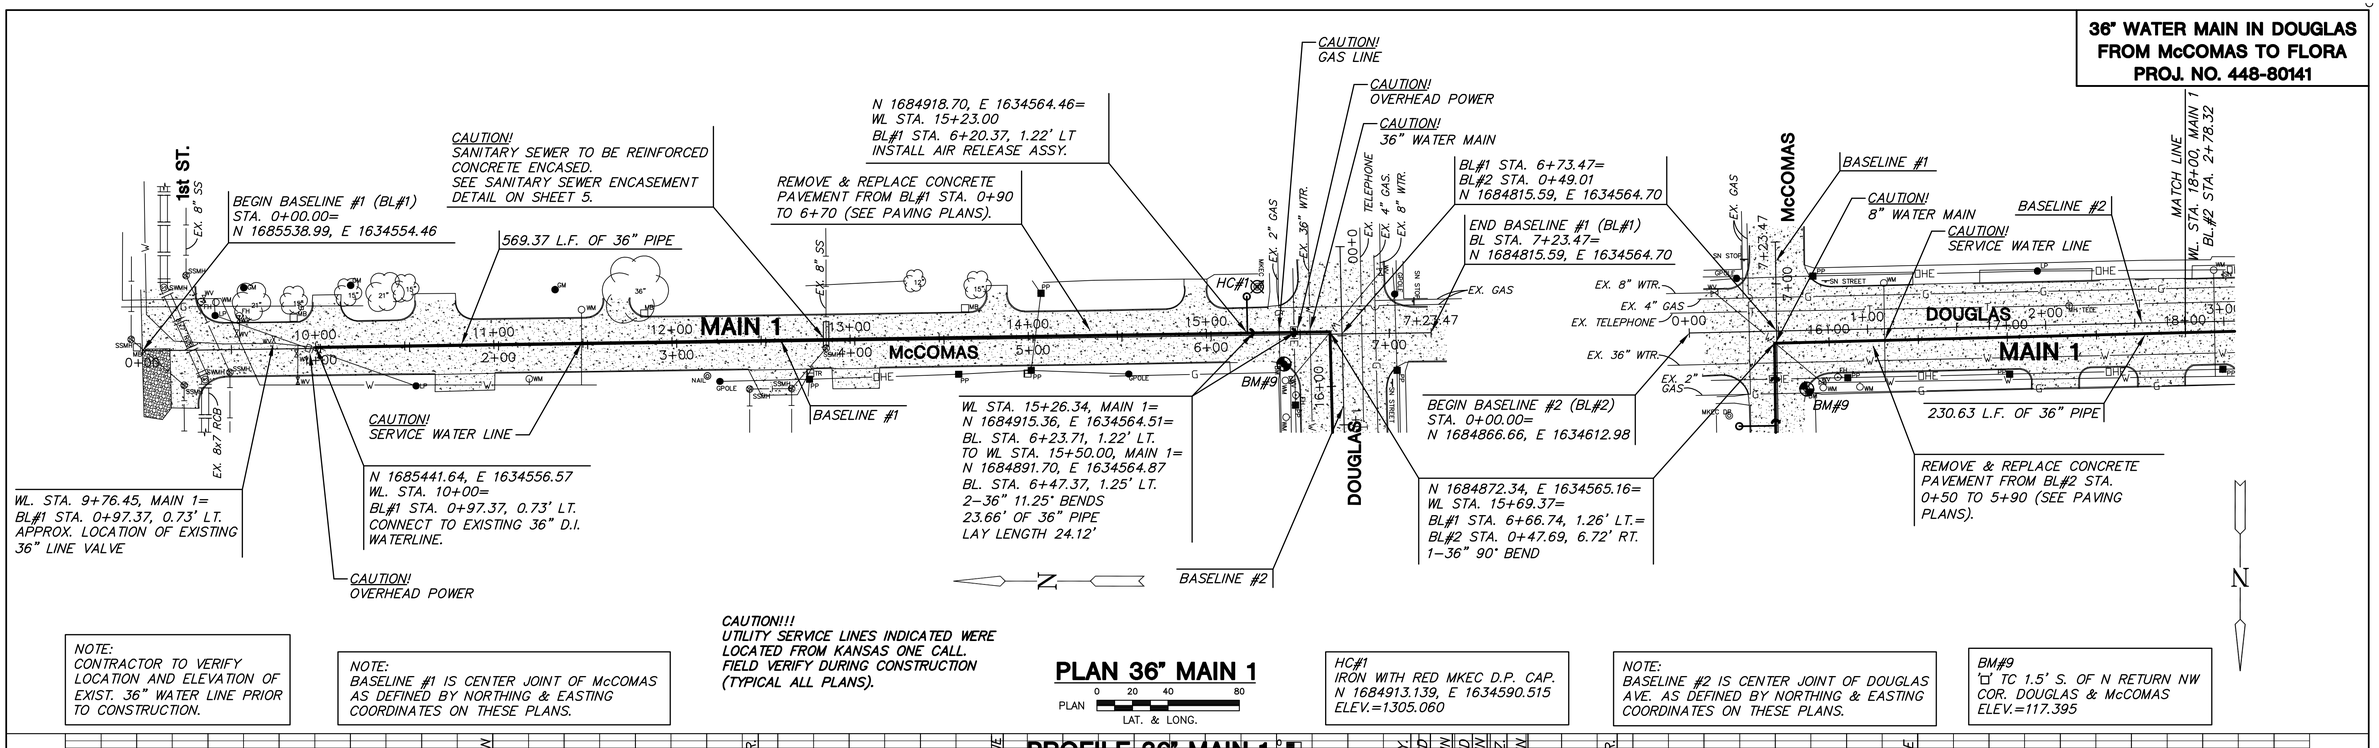


NOTE:
CONTRACTOR TO VERIFY LOCATION AND ELEVATION OF EXIST. 36" WATER LINE PRIOR TO CONSTRUCTION.

NOTE:
BASELINE #1 IS CENTER JOINT OF McCOMAS AS DEFINED BY NORTHING & EASTING COORDINATES ON THESE PLANS.

**CAUTION!!!**
**UTILITY SERVICE LINES INDICATED WERE LOCATED FROM KANSAS ONE CALL. FIELD VERIFY DURING CONSTRUCTION (TYPICAL ALL PLANS).**

## PLAN 36" MAIN 1

PLAN 0 20 40 80 LAT. & LONG.

HC#1
IRON WITH RED MKEC D.P. CAP.
N 1684913.139, E 1634590.515
ELEV.=1305.060

NOTE:
BASELINE #2 IS CENTER JOINT OF DOUGLAS AVE. AS DEFINED BY NORTHING & EASTING COORDINATES ON THESE PLANS.

BM#9
"D" TC 1.5' S. OF N RETURN NW COR. DOUGLAS & McCOMAS
ELEV.=117.395

## PROFILE 36" MAIN 1

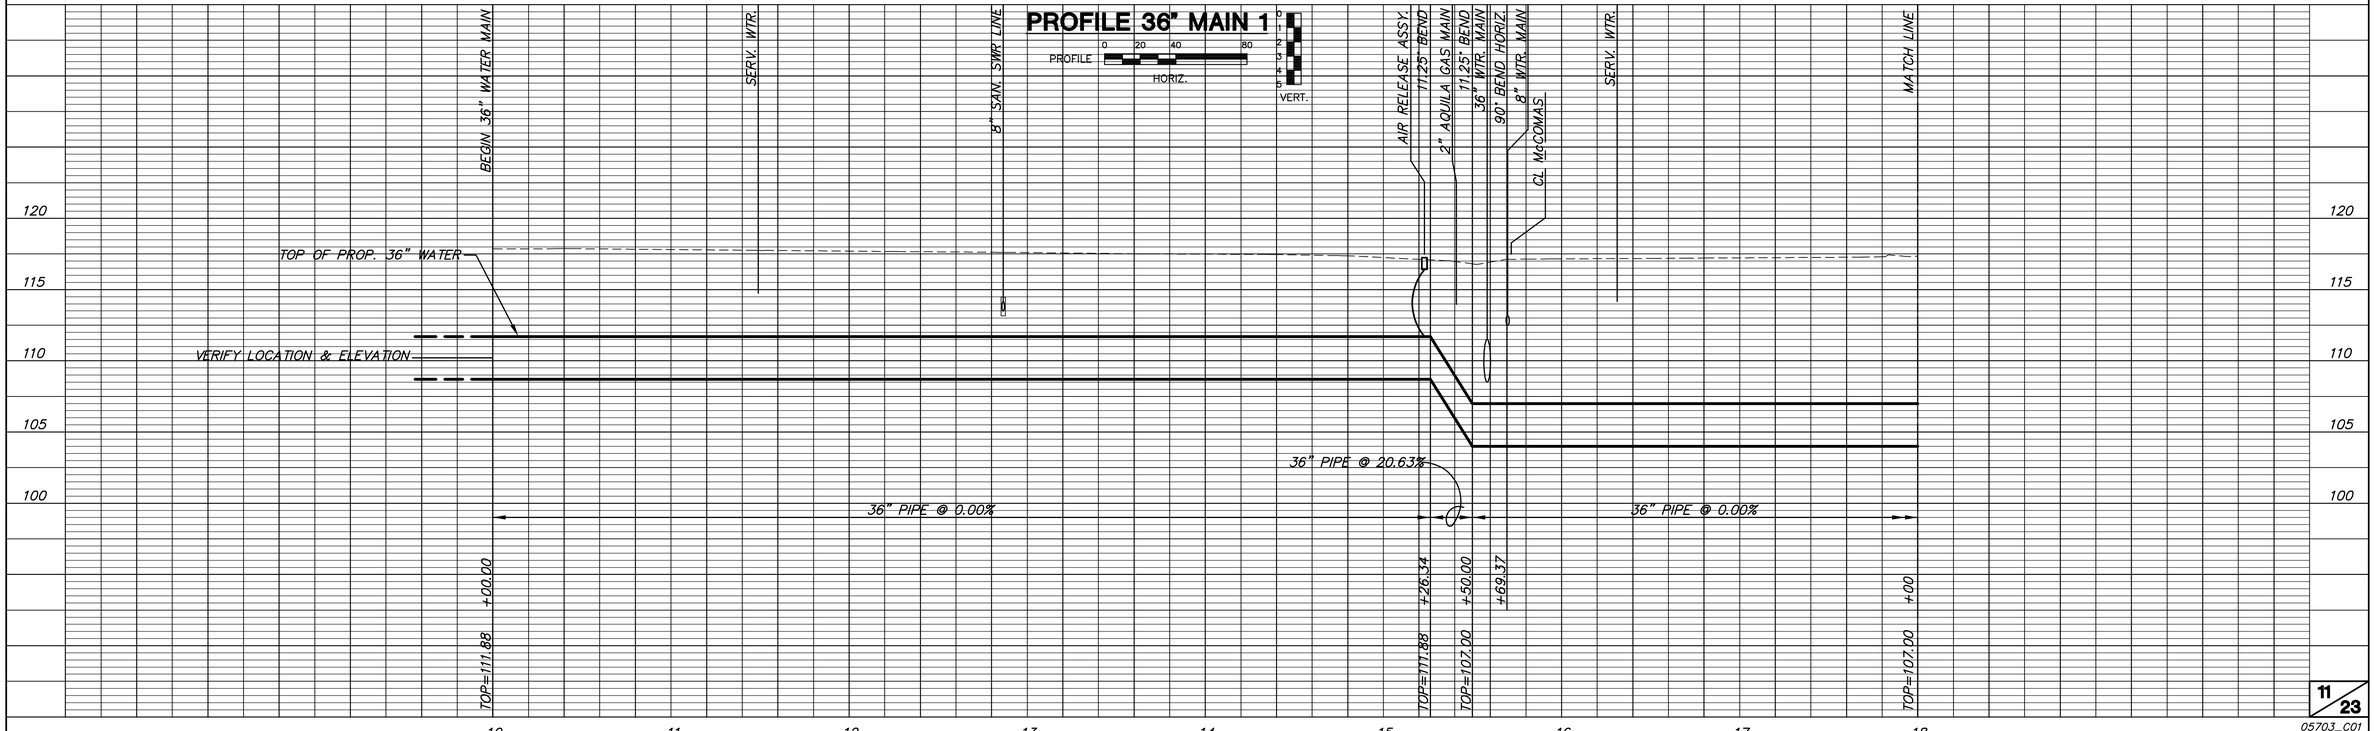




05703_C01

I:\ENVR\05703\dwg\WR\05703_C01.dwg|Feb 13, 2008|3:47pm|JonesC