36" WATER MAIN IN DOUGLAS FROM McCOMAS TO FLORA
PROJ. NO. 448-80141

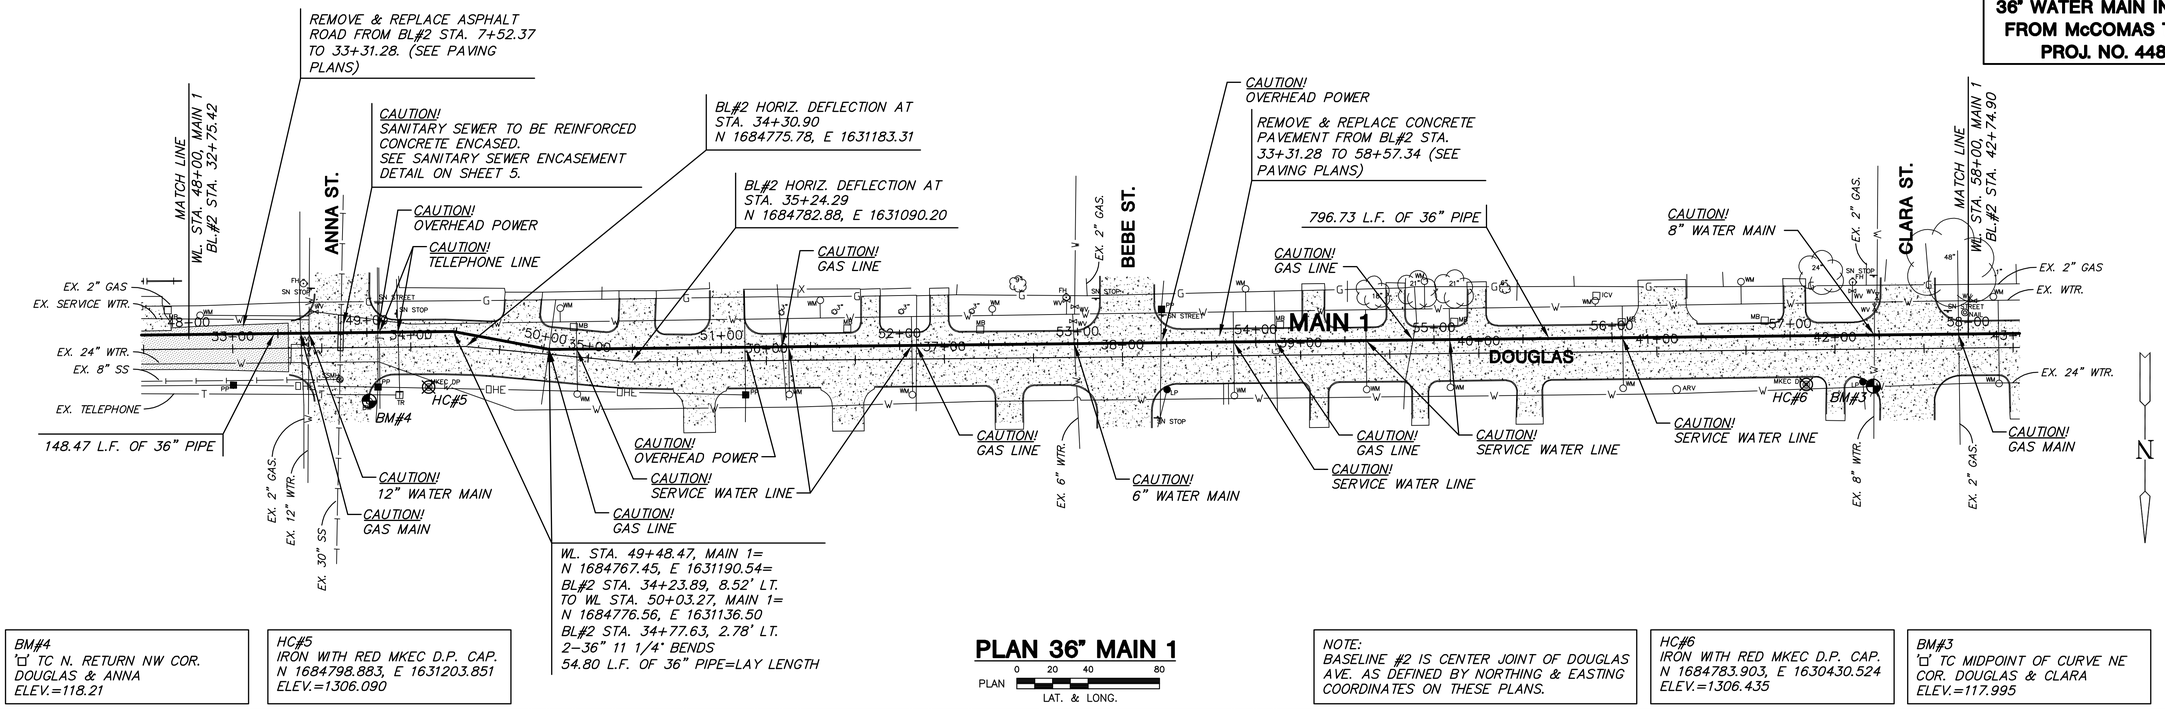

BM#4
'□' TC N. RETURN NW COR. DOUGLAS & ANNA
ELEV.=118.21

HC#5
IRON WITH RED MKEC D.P. CAP.
N 1684798.883, E 1631203.851
ELEV.=1306.090

PLAN 36" MAIN 1

PLAN 0 20 40 80
LAT. & LONG.

NOTE:
BASELINE #2 IS CENTER JOINT OF DOUGLAS AVE. AS DEFINED BY NORTHING & EASTING COORDINATES ON THESE PLANS.

HC#6
IRON WITH RED MKEC D.P. CAP.
N 1684783.903, E 1630430.524
ELEV.=1306.435

BM#3
'□' TC MIDPOINT OF CURVE NE COR. DOUGLAS & CLARA
ELEV.=117.995

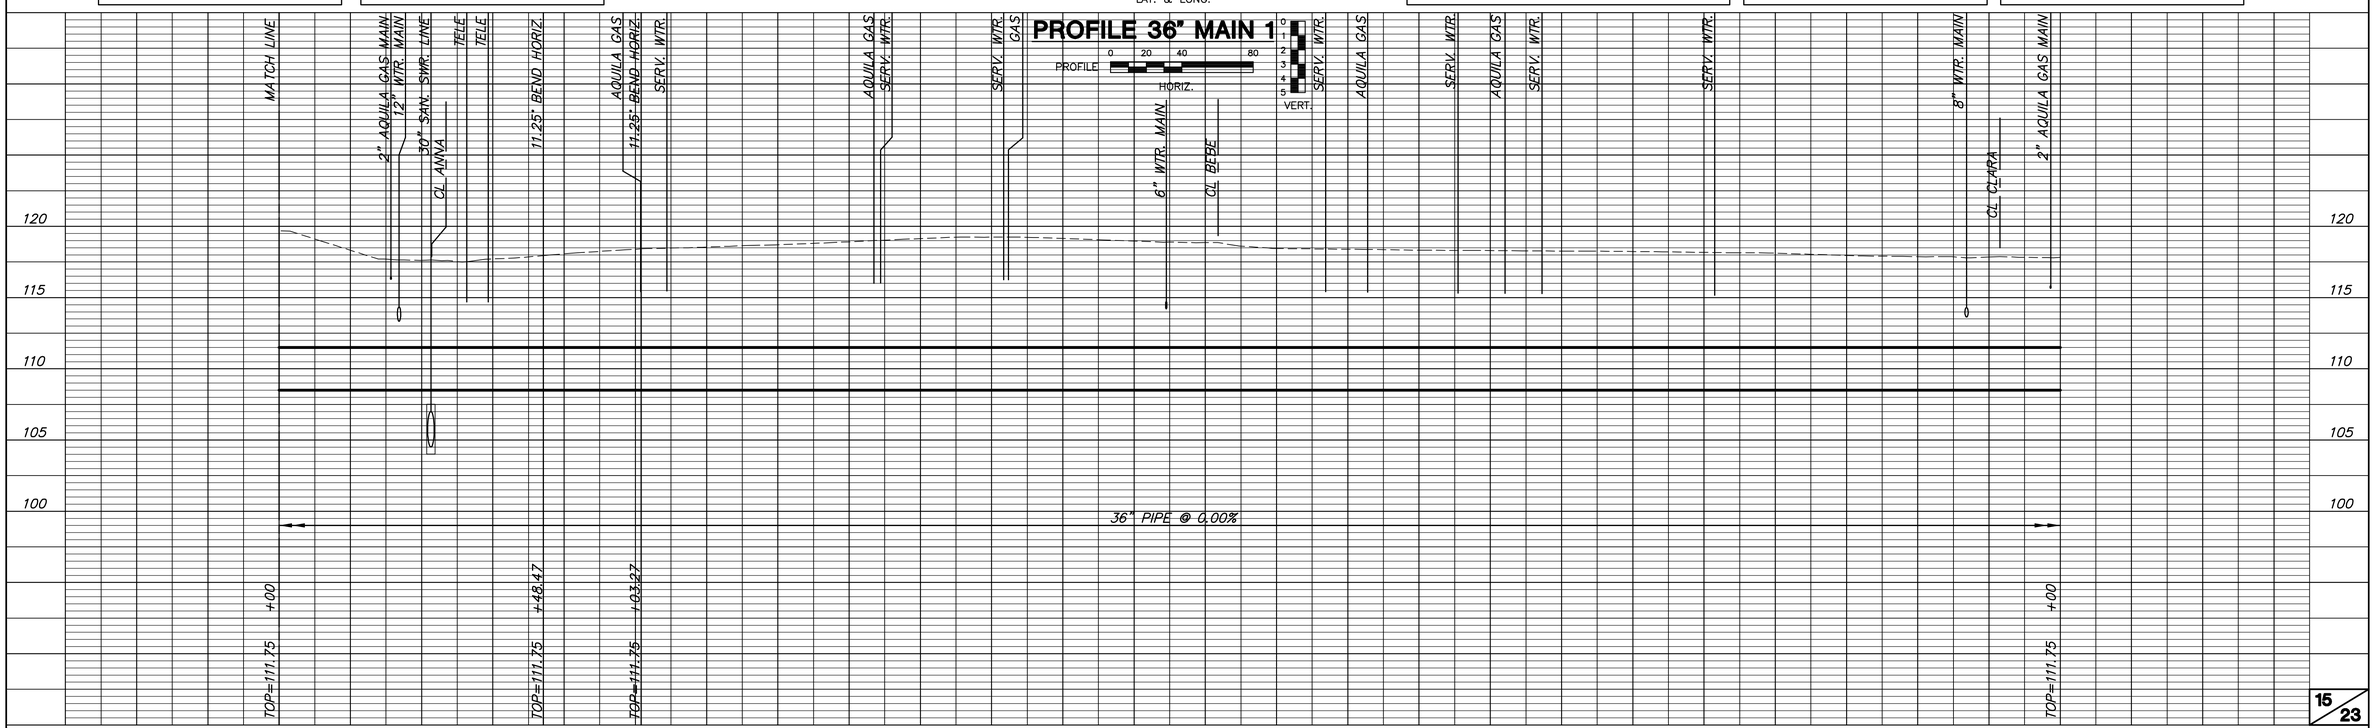

05703_C05

I:\ENVR\05703\dwg\WR\05703_C05.dwg|Feb 13, 2008|3:48pm|JonesC