PROJECT NO.	YEAR	SHEET NO.	TOTAL SHEETS
472-84639	2008	125	142

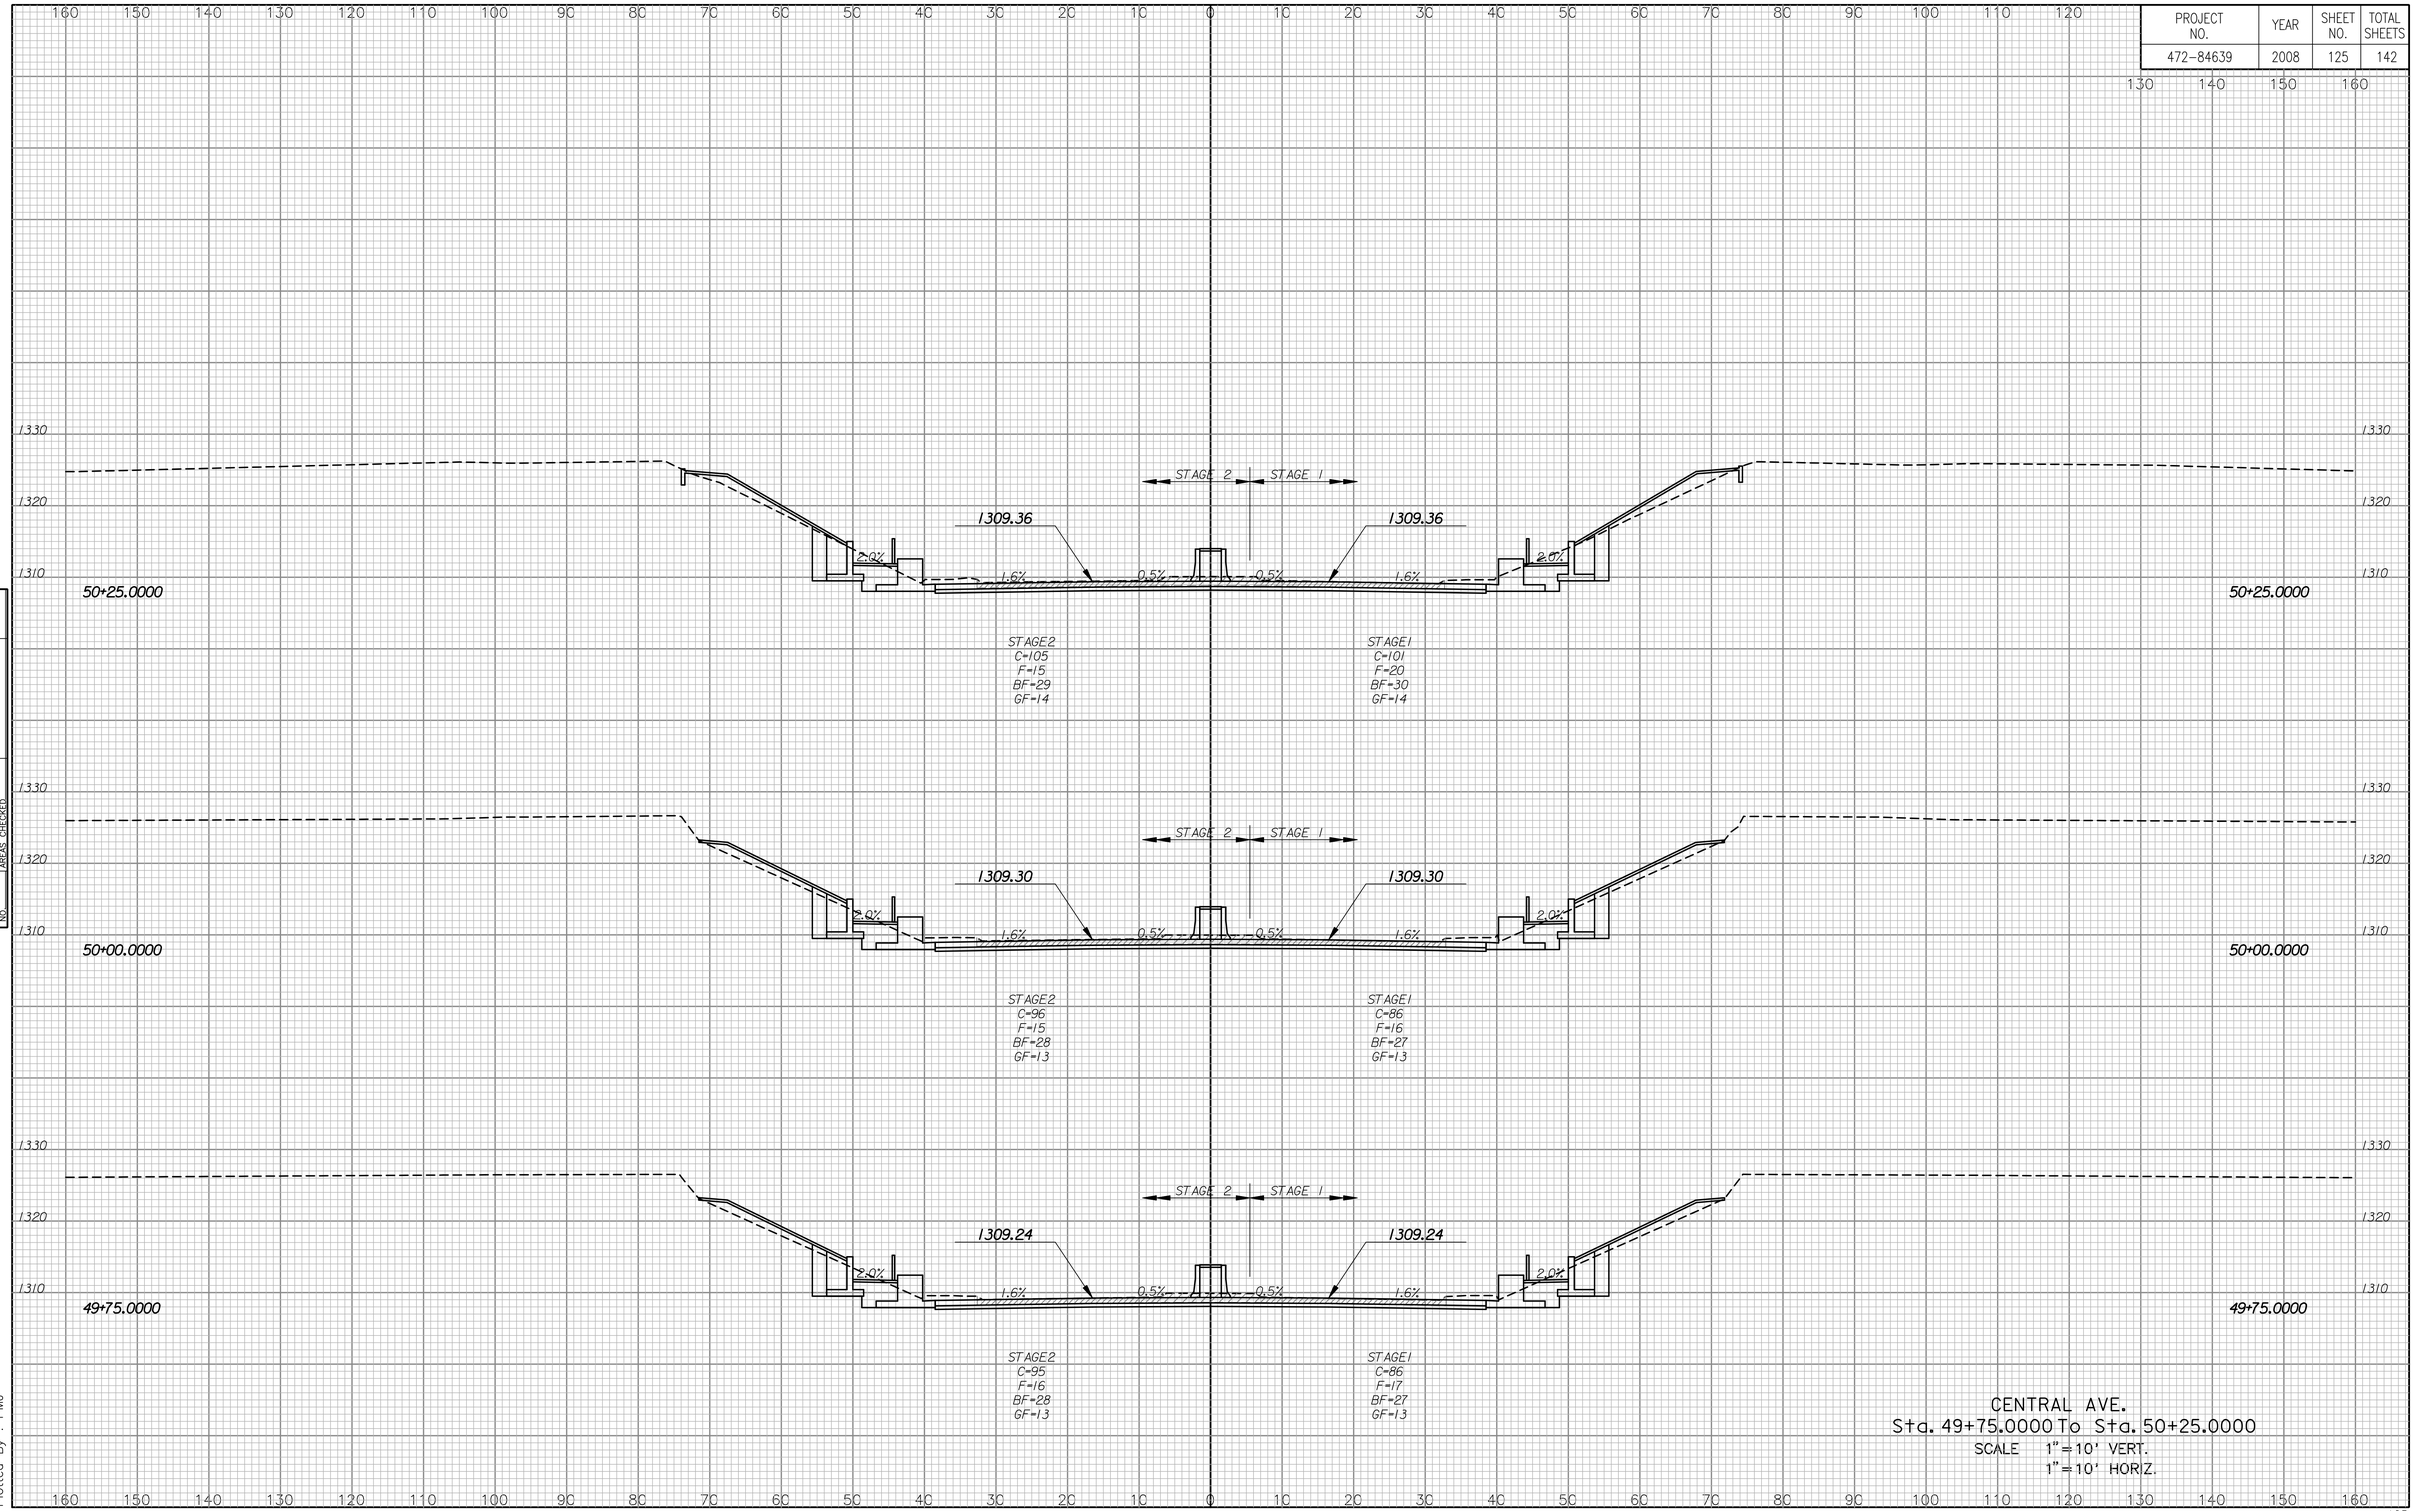

CENTRAL AVE.
Sta. 49+75.0000 To Sta. 50+25.0000
SCALE 1"=10' VERT.
1"=10' HORIZ.

NOTE BOOK NO.
TEMPLATE
AREAS
AREAS CHECKED

Drawn By : PMJ
Plotted By : PMJ