PROJECT NO.	YEAR	SHEET NO.	TOTAL SHEETS
472-84639	2008	135	142

NO.	NOTE BOOK	TEMPLATE
		AREAS
		AREAS CHECKED

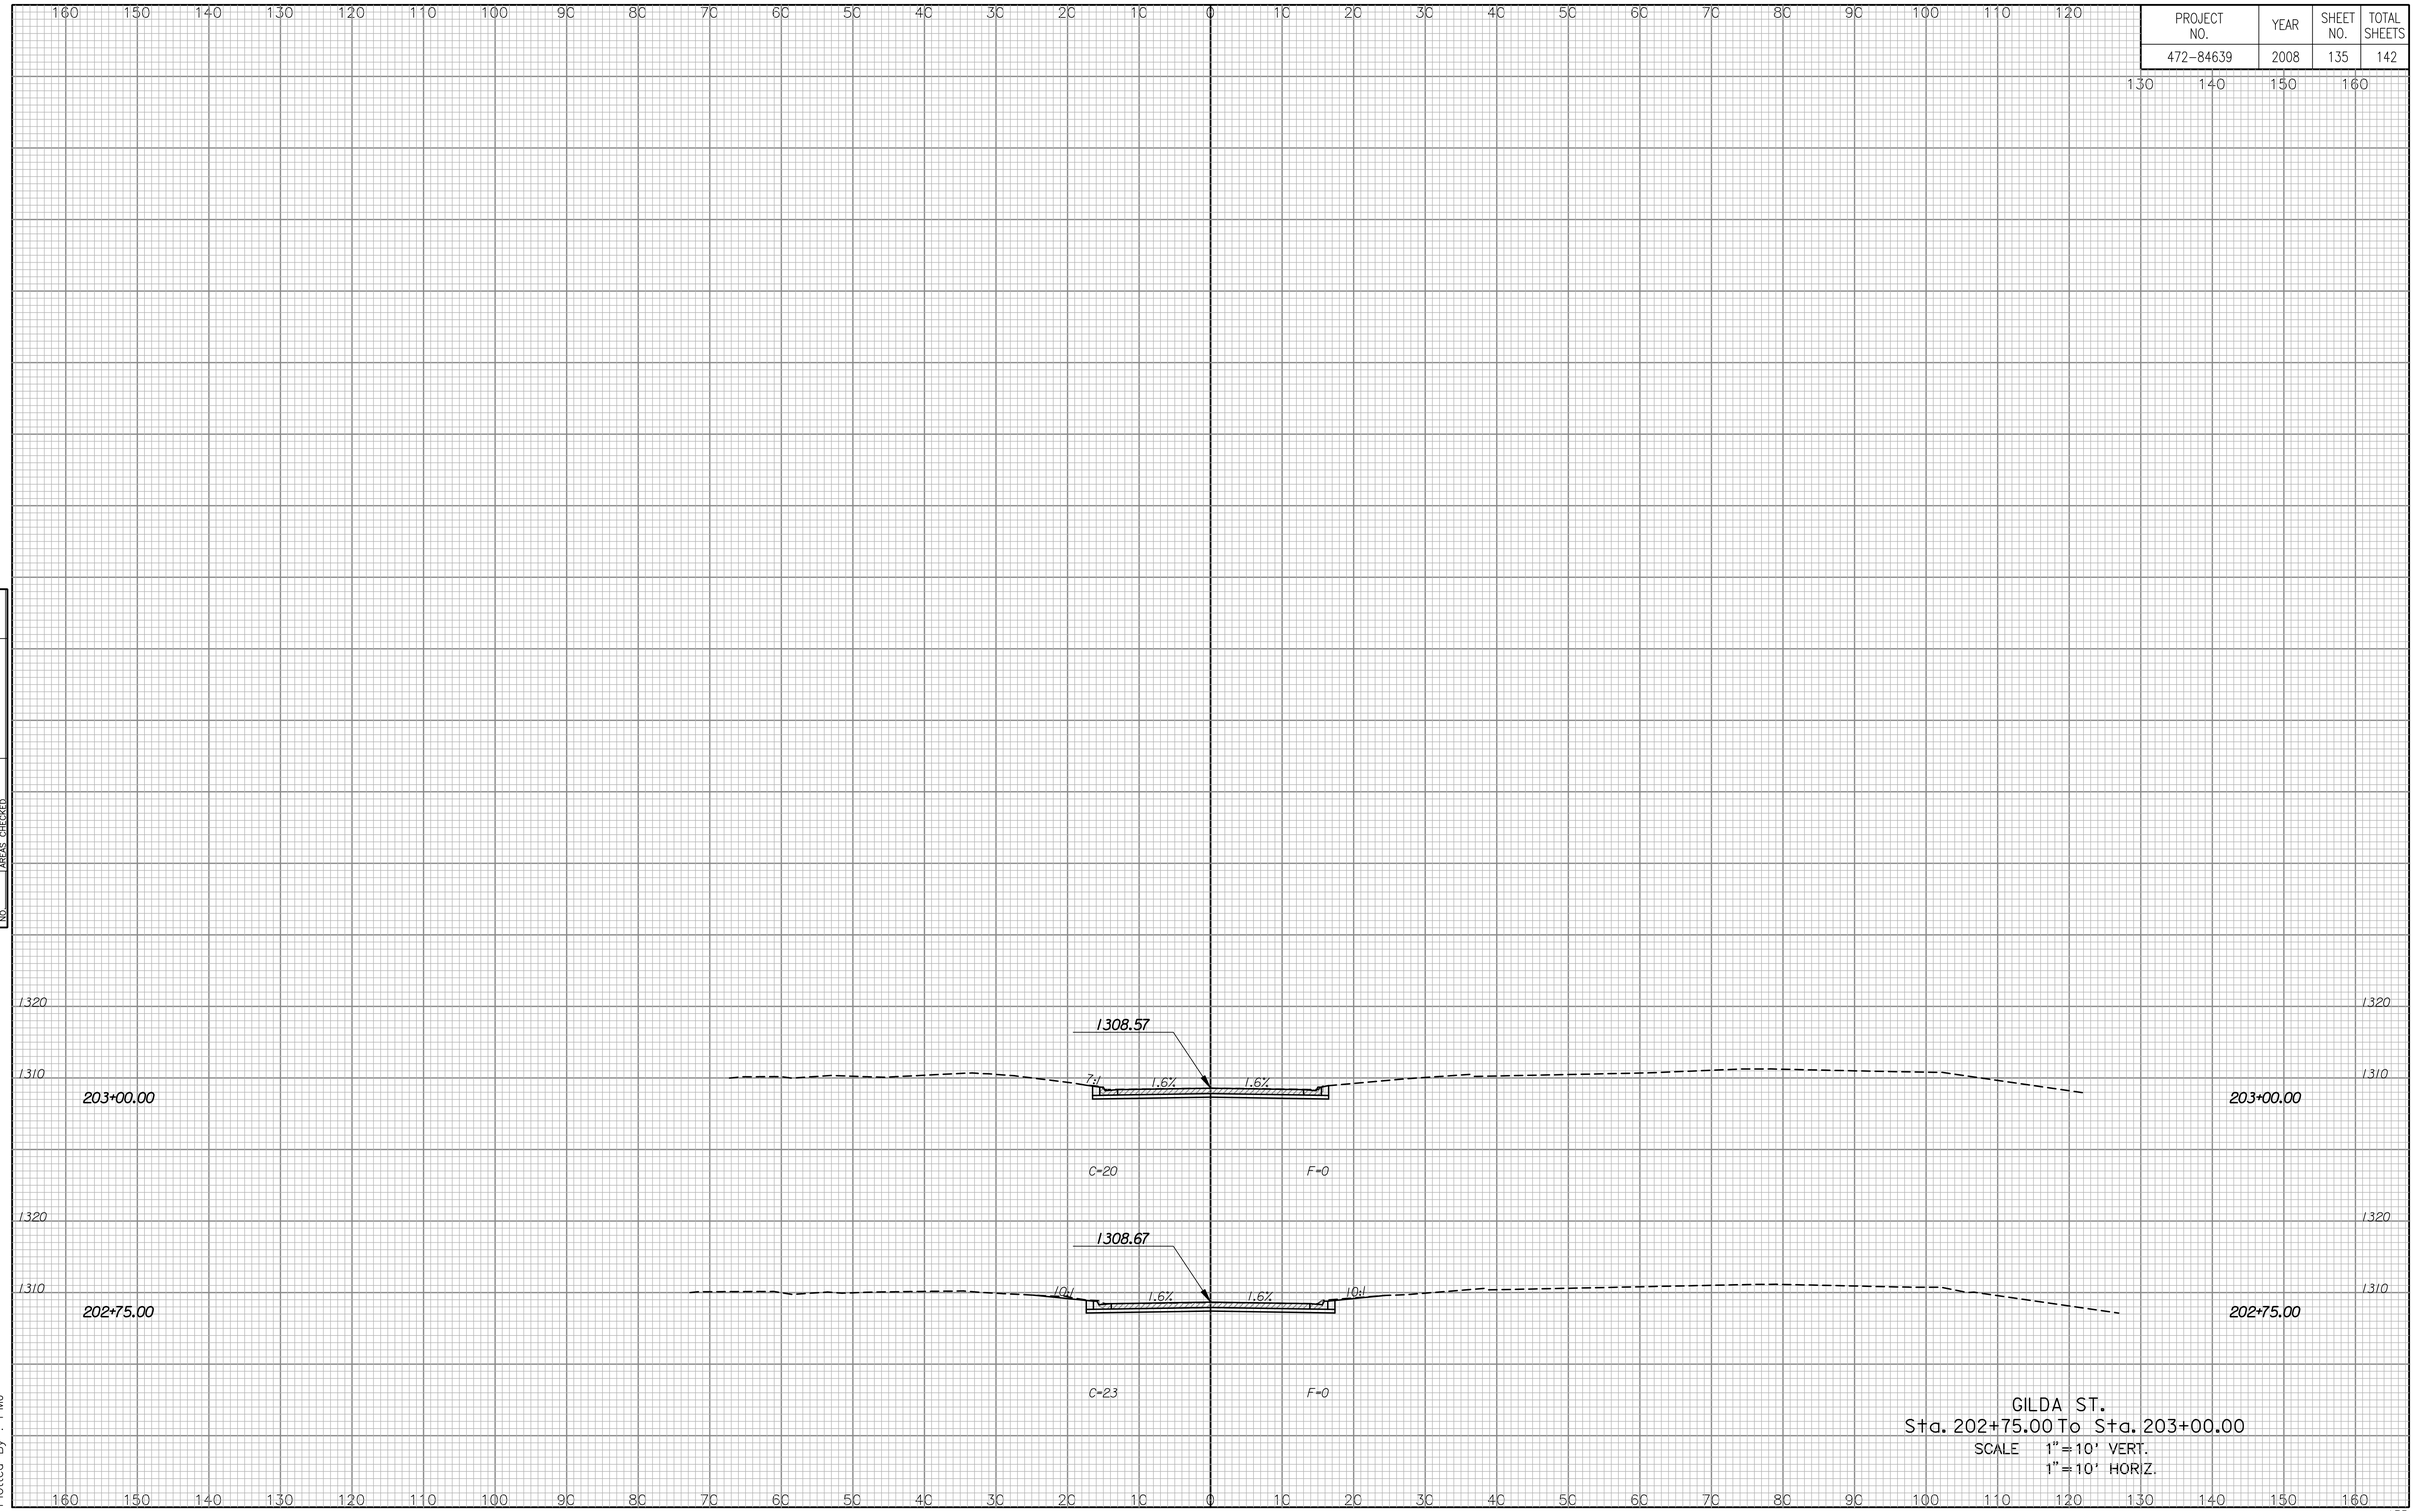

GILDA ST.
Sta. 202+75.00 To Sta. 203+00.00
SCALE 1"=10' VERT.
1"=10' HORIZ.

Drawn By : PMJ
Plotted By : PMJ